


调整后



调整前

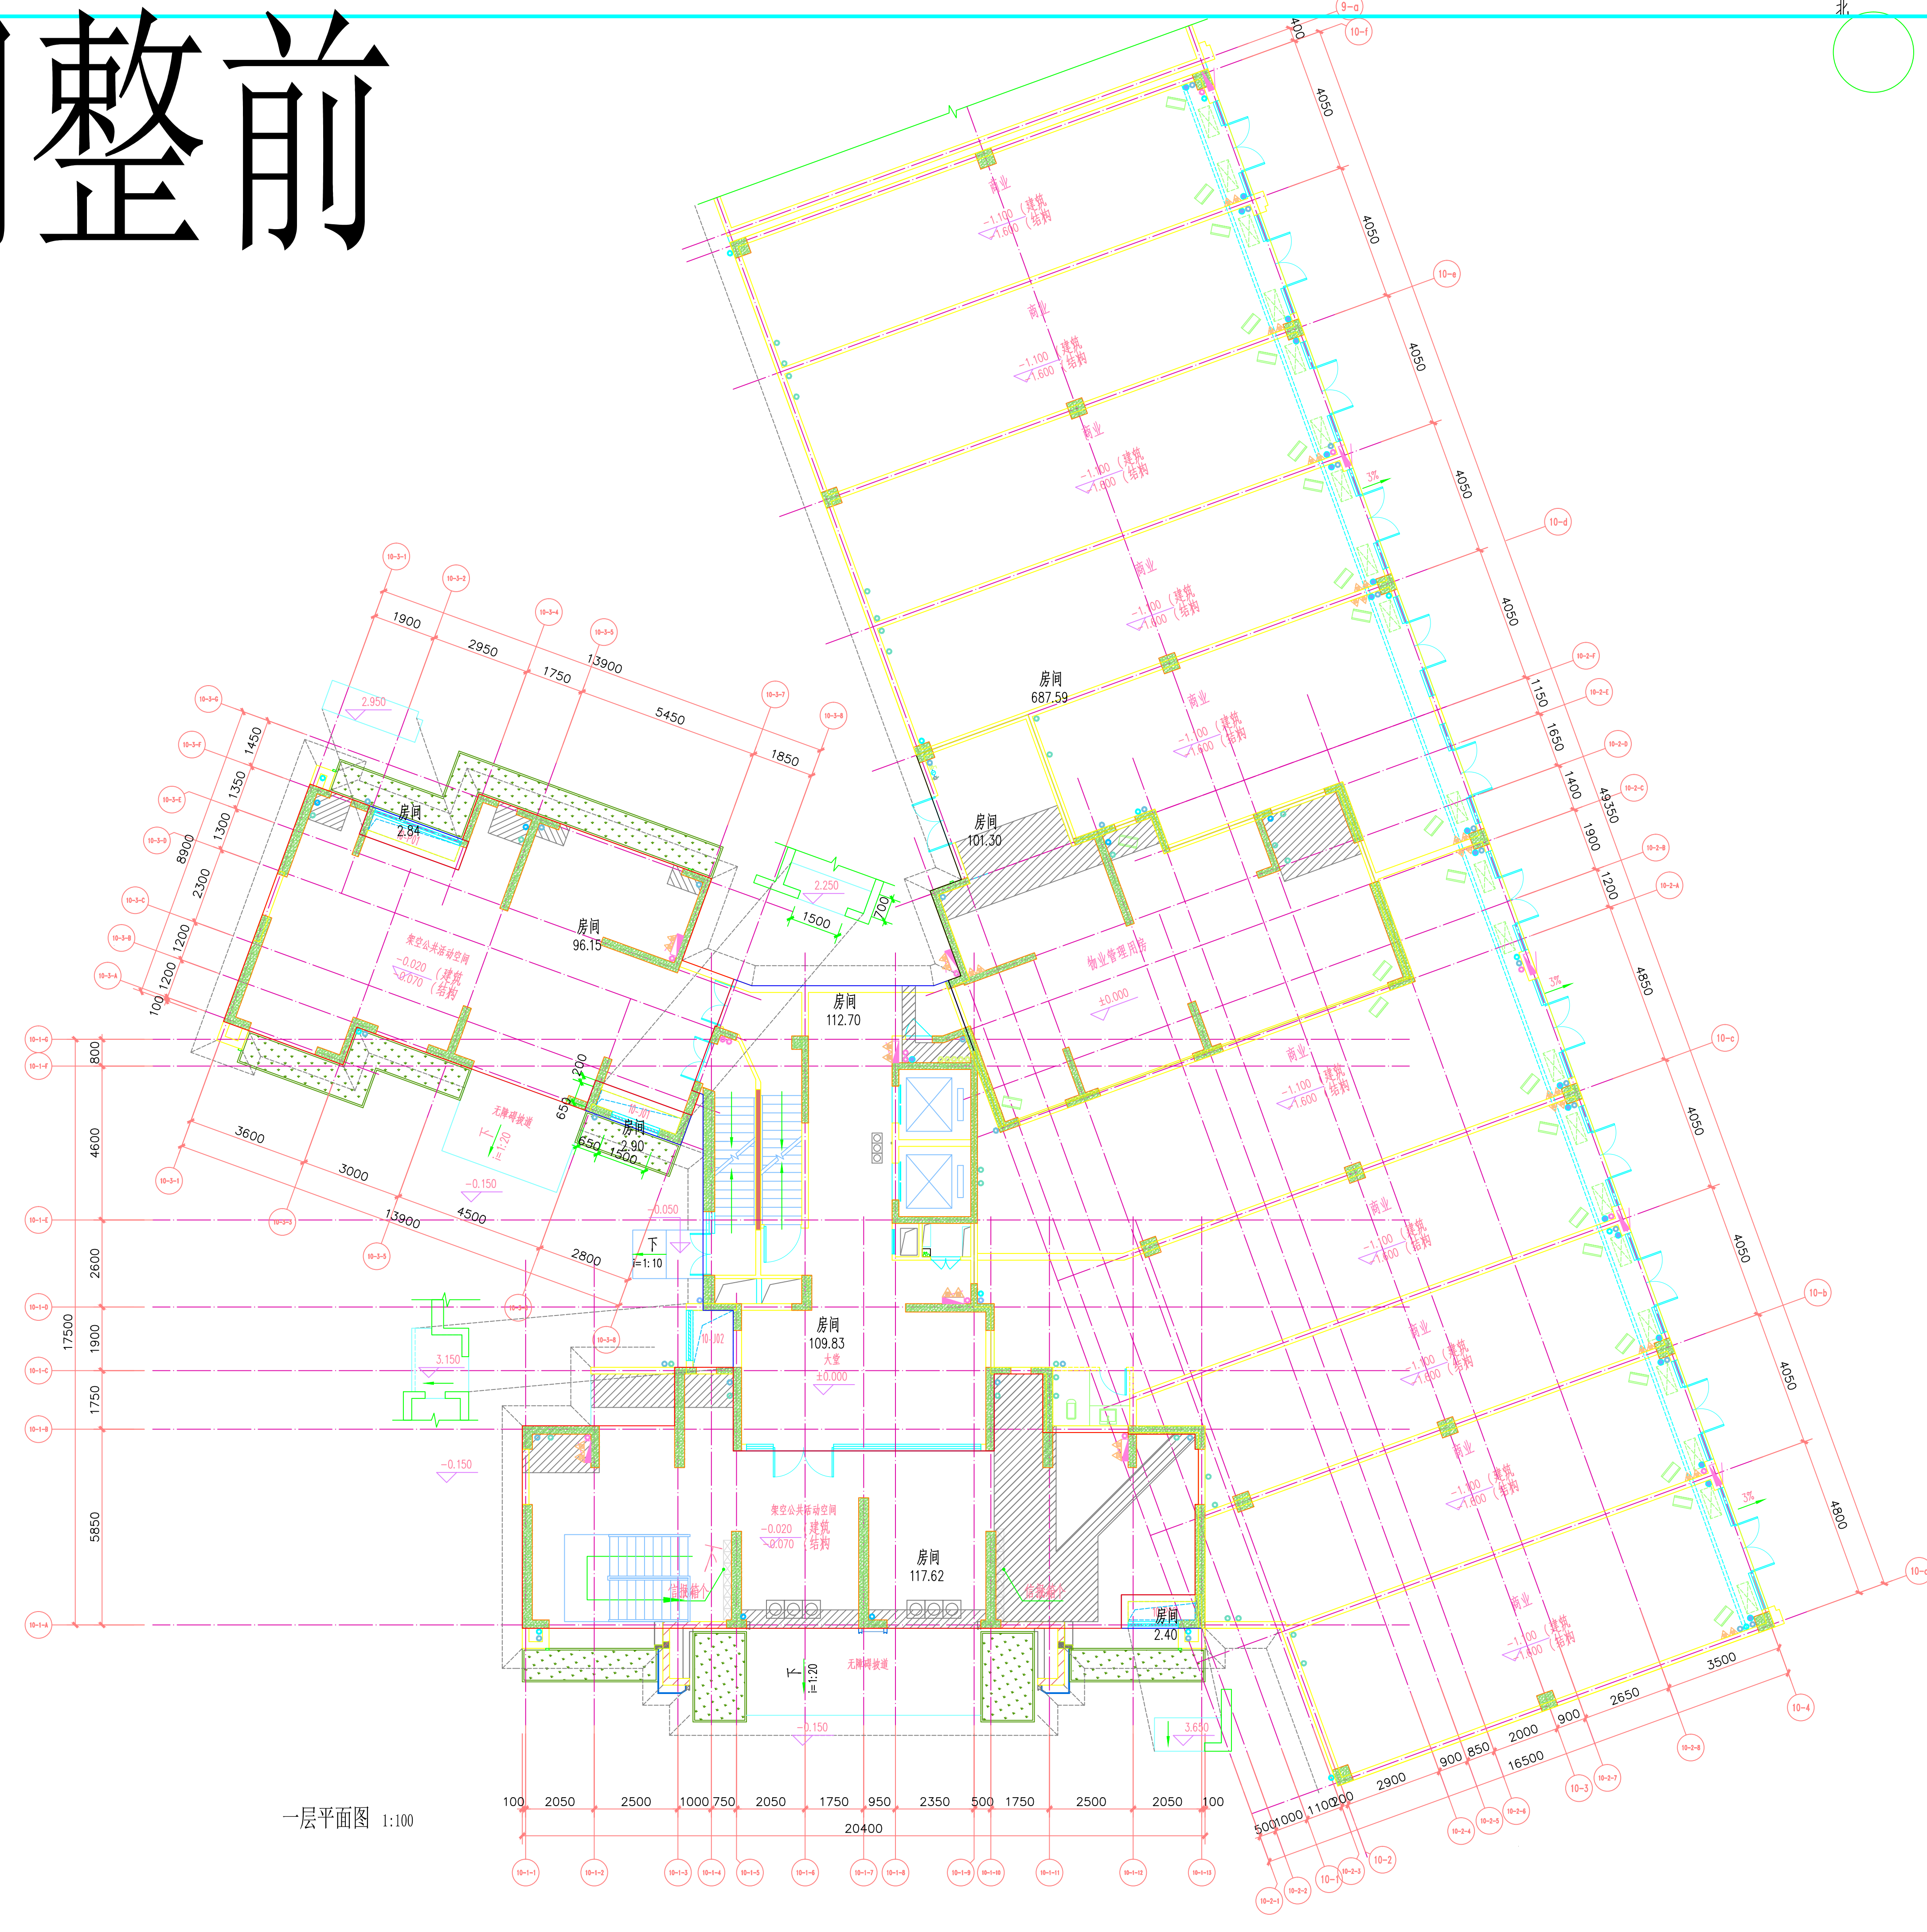


调整后

屋面调整


砌体调整

转角调整

雨棚调整

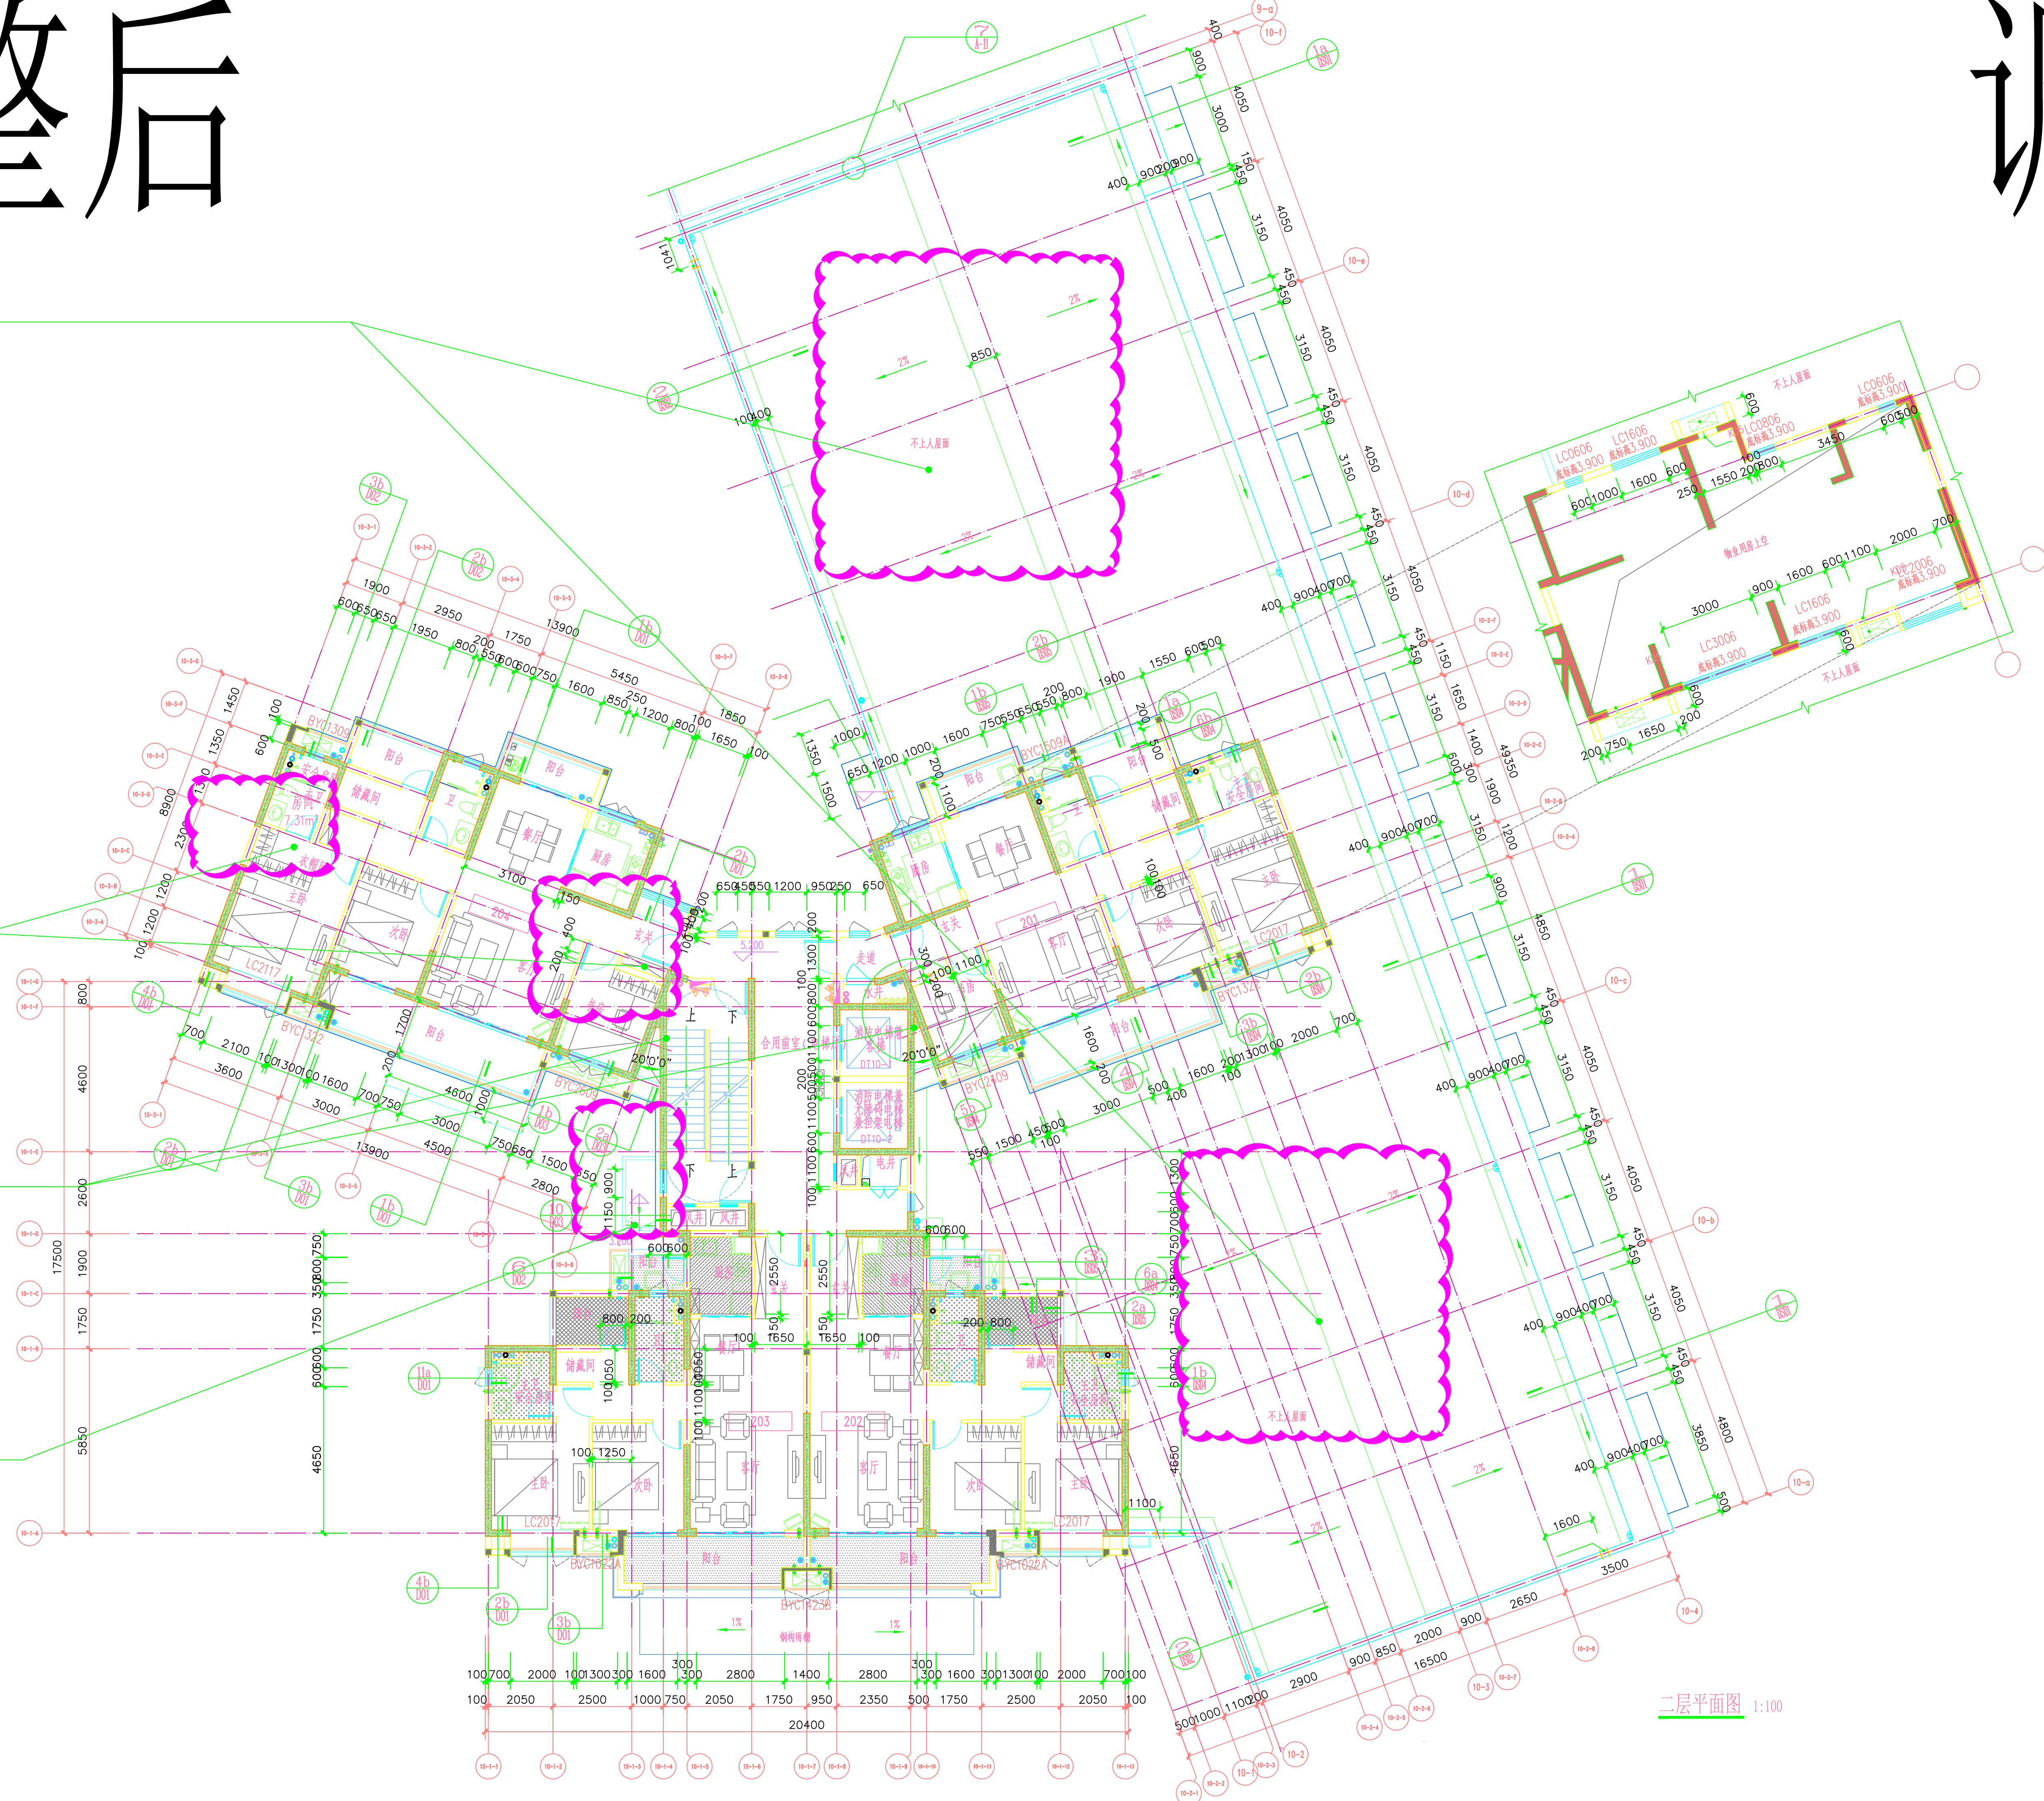

调整前


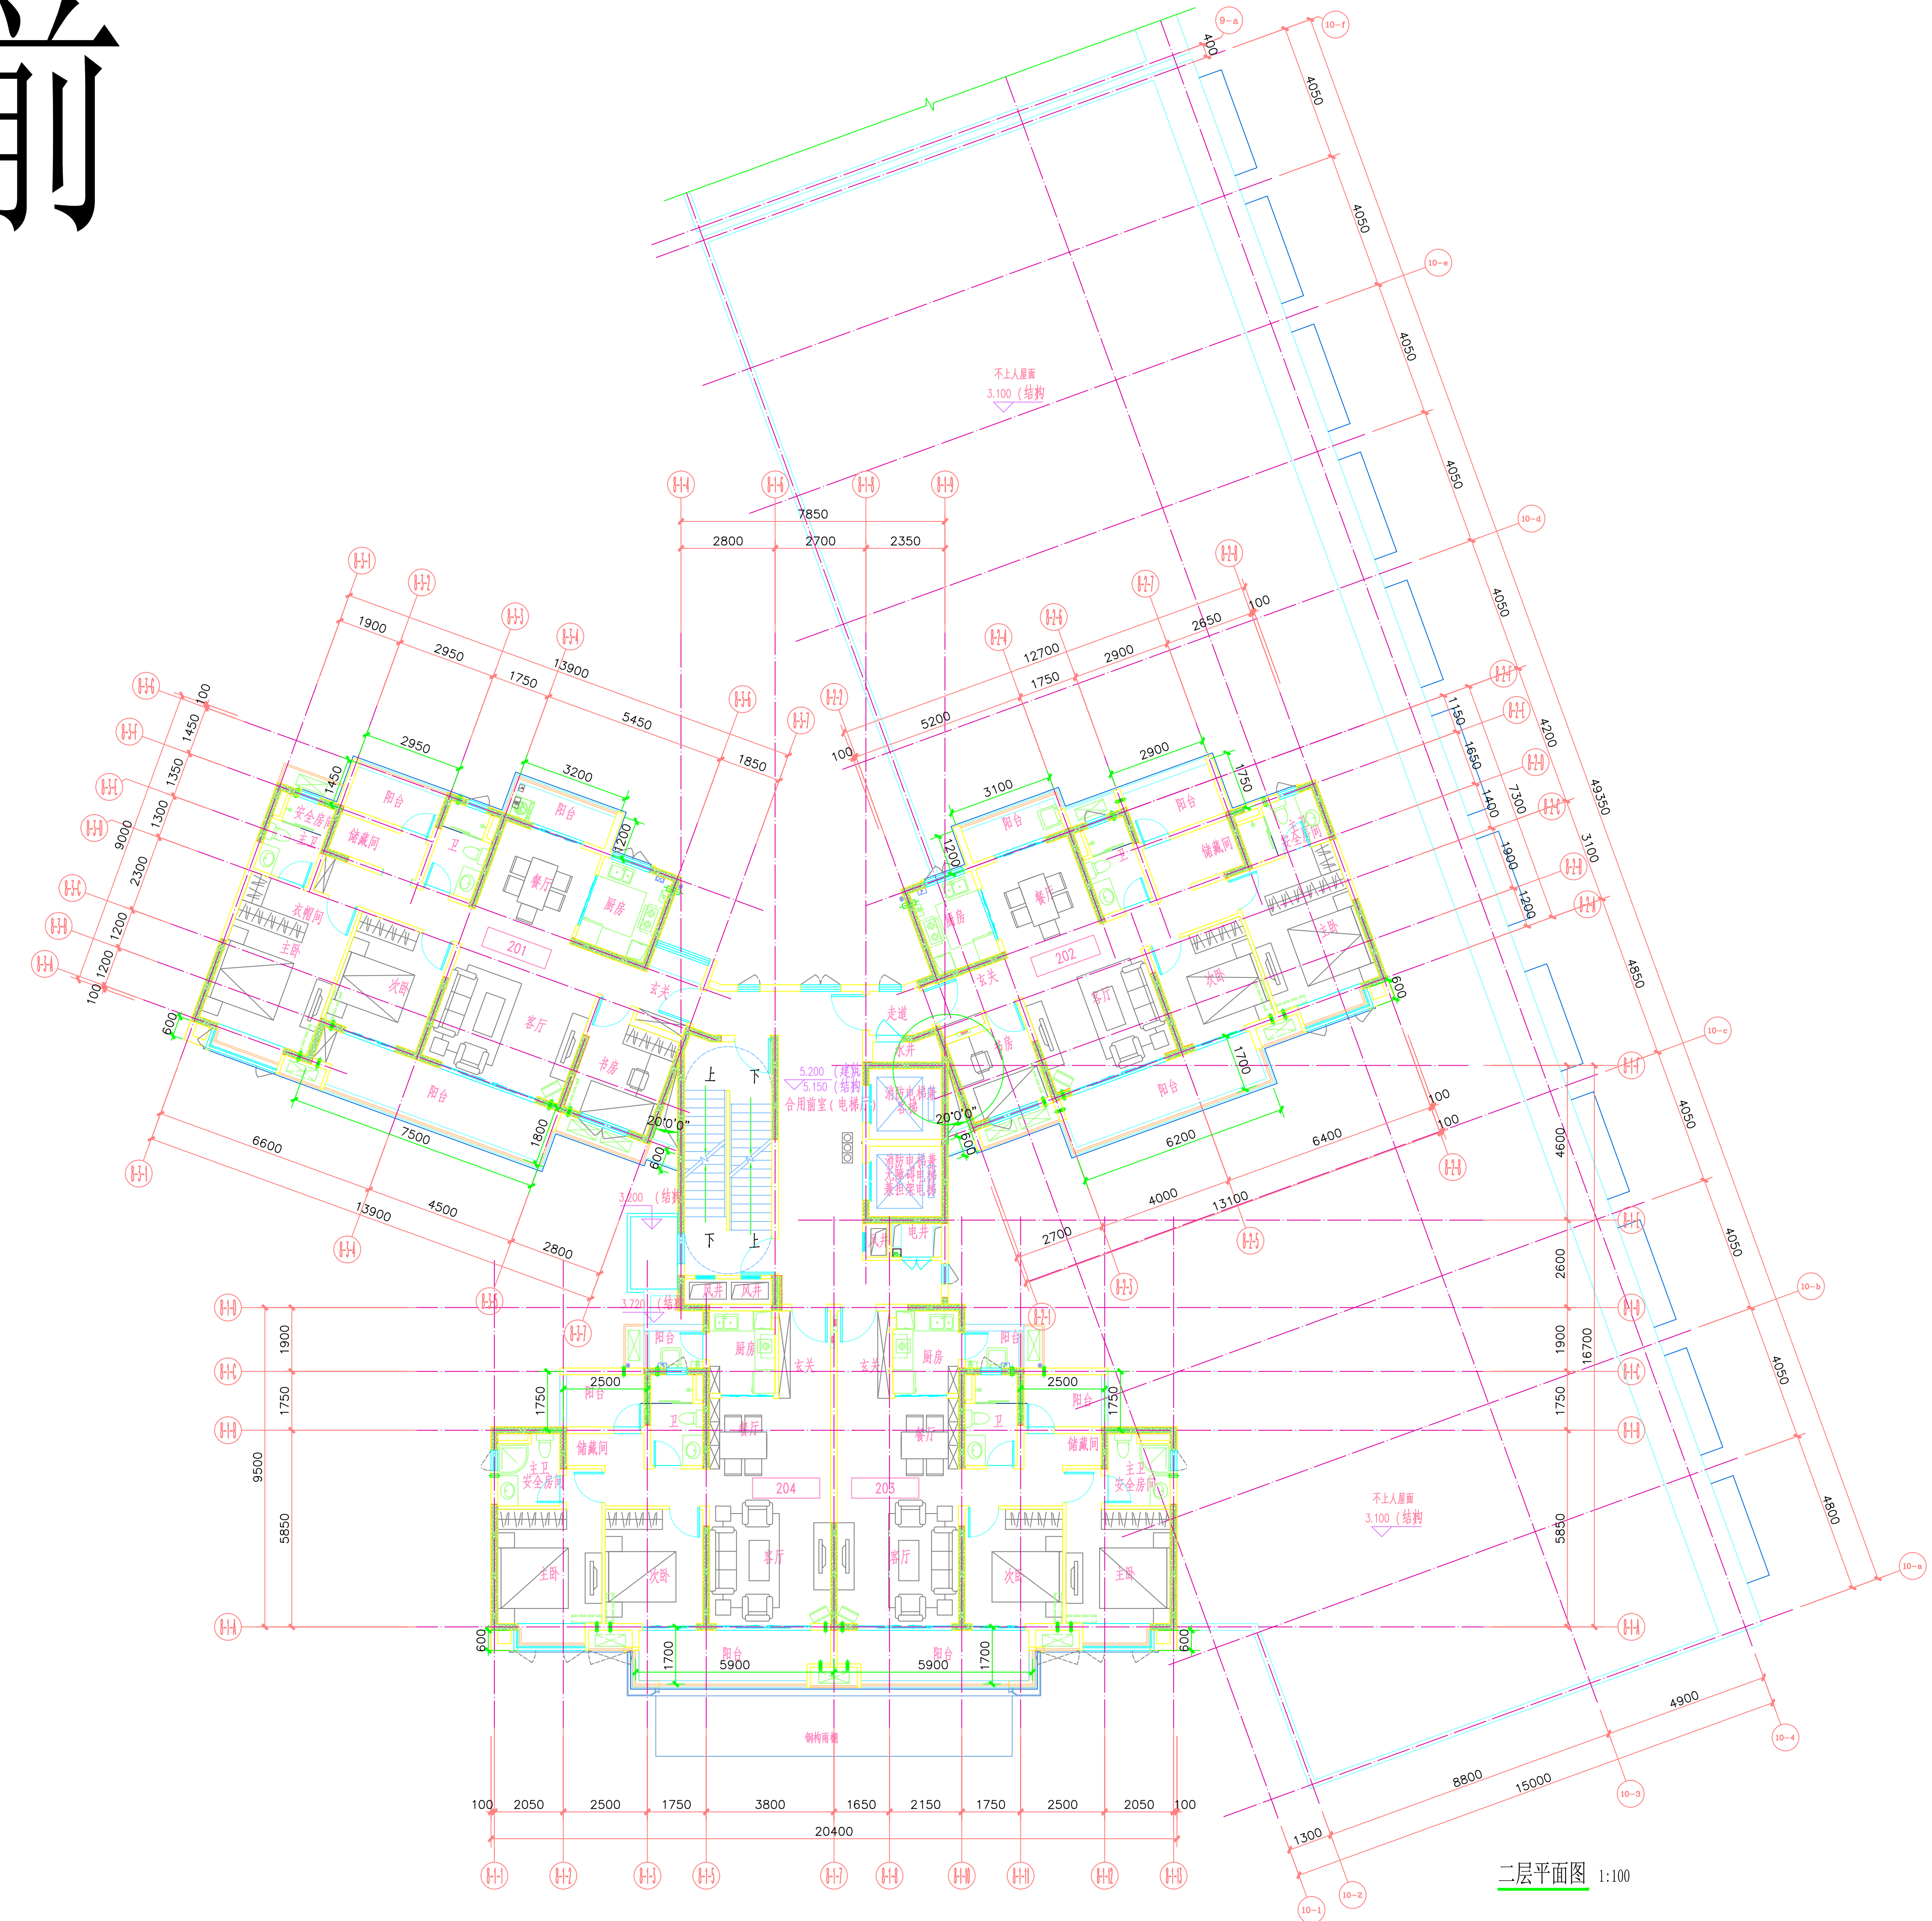


调整后

调整前

砌体调整

转角调整

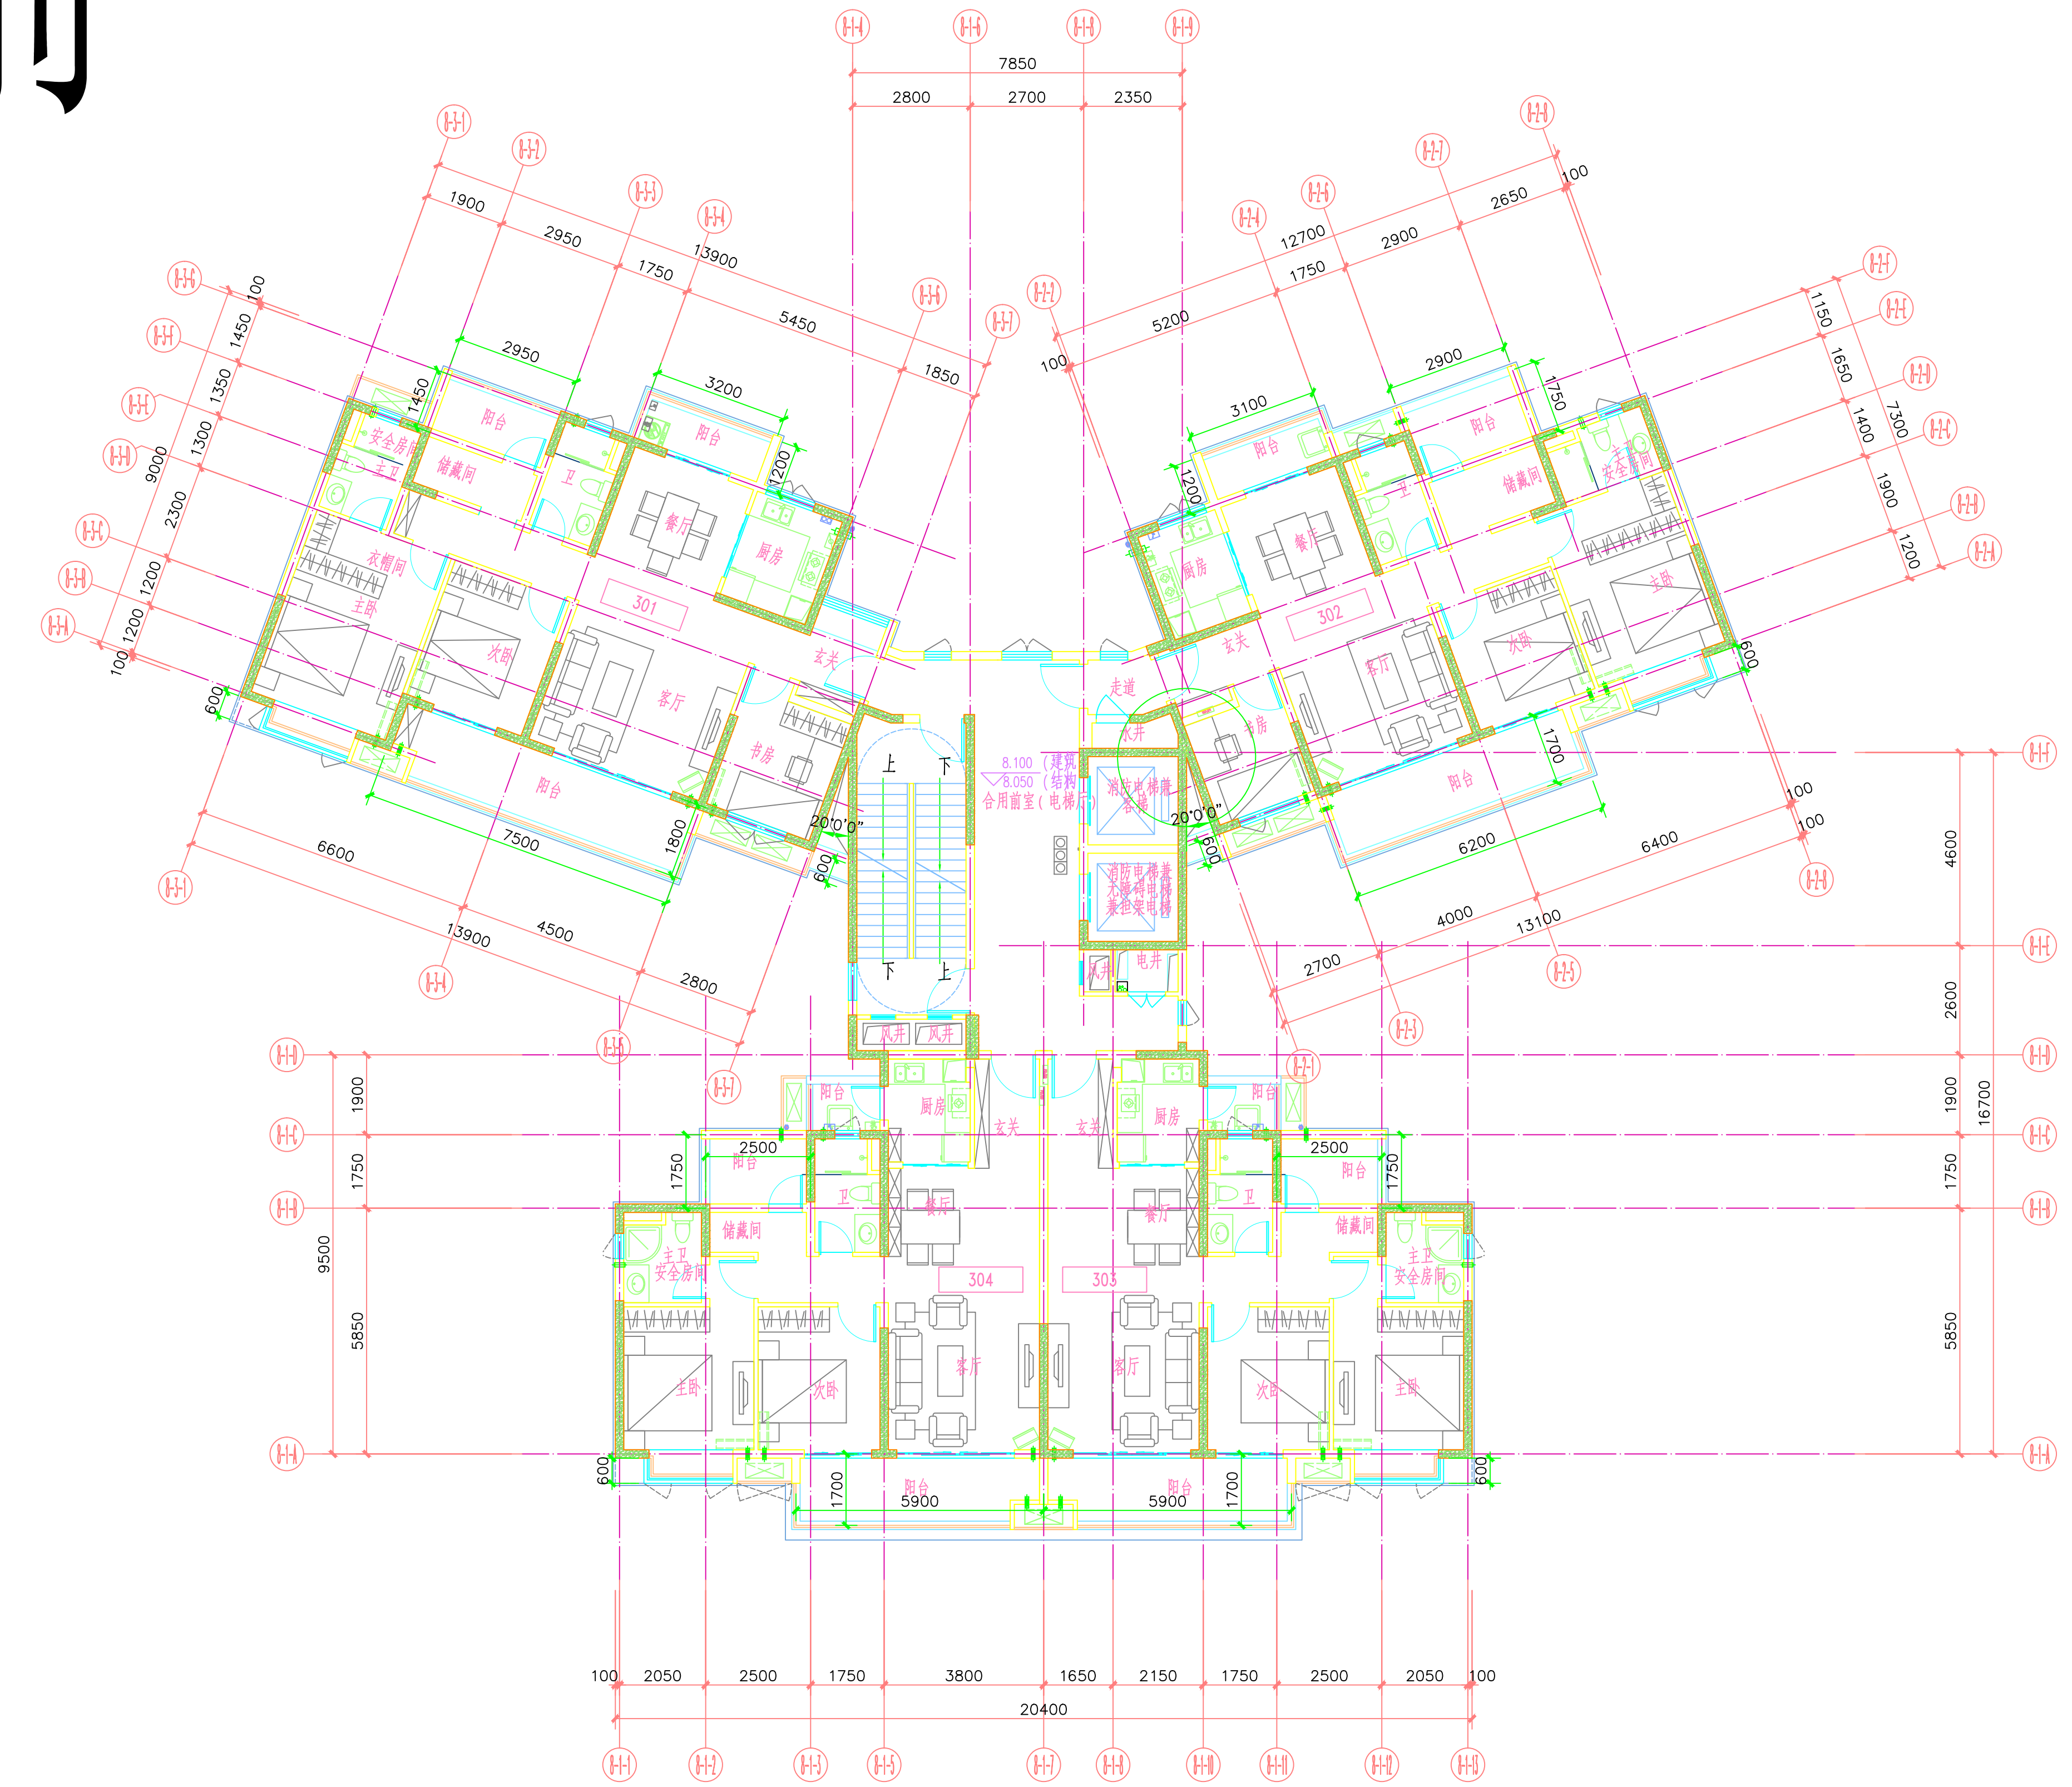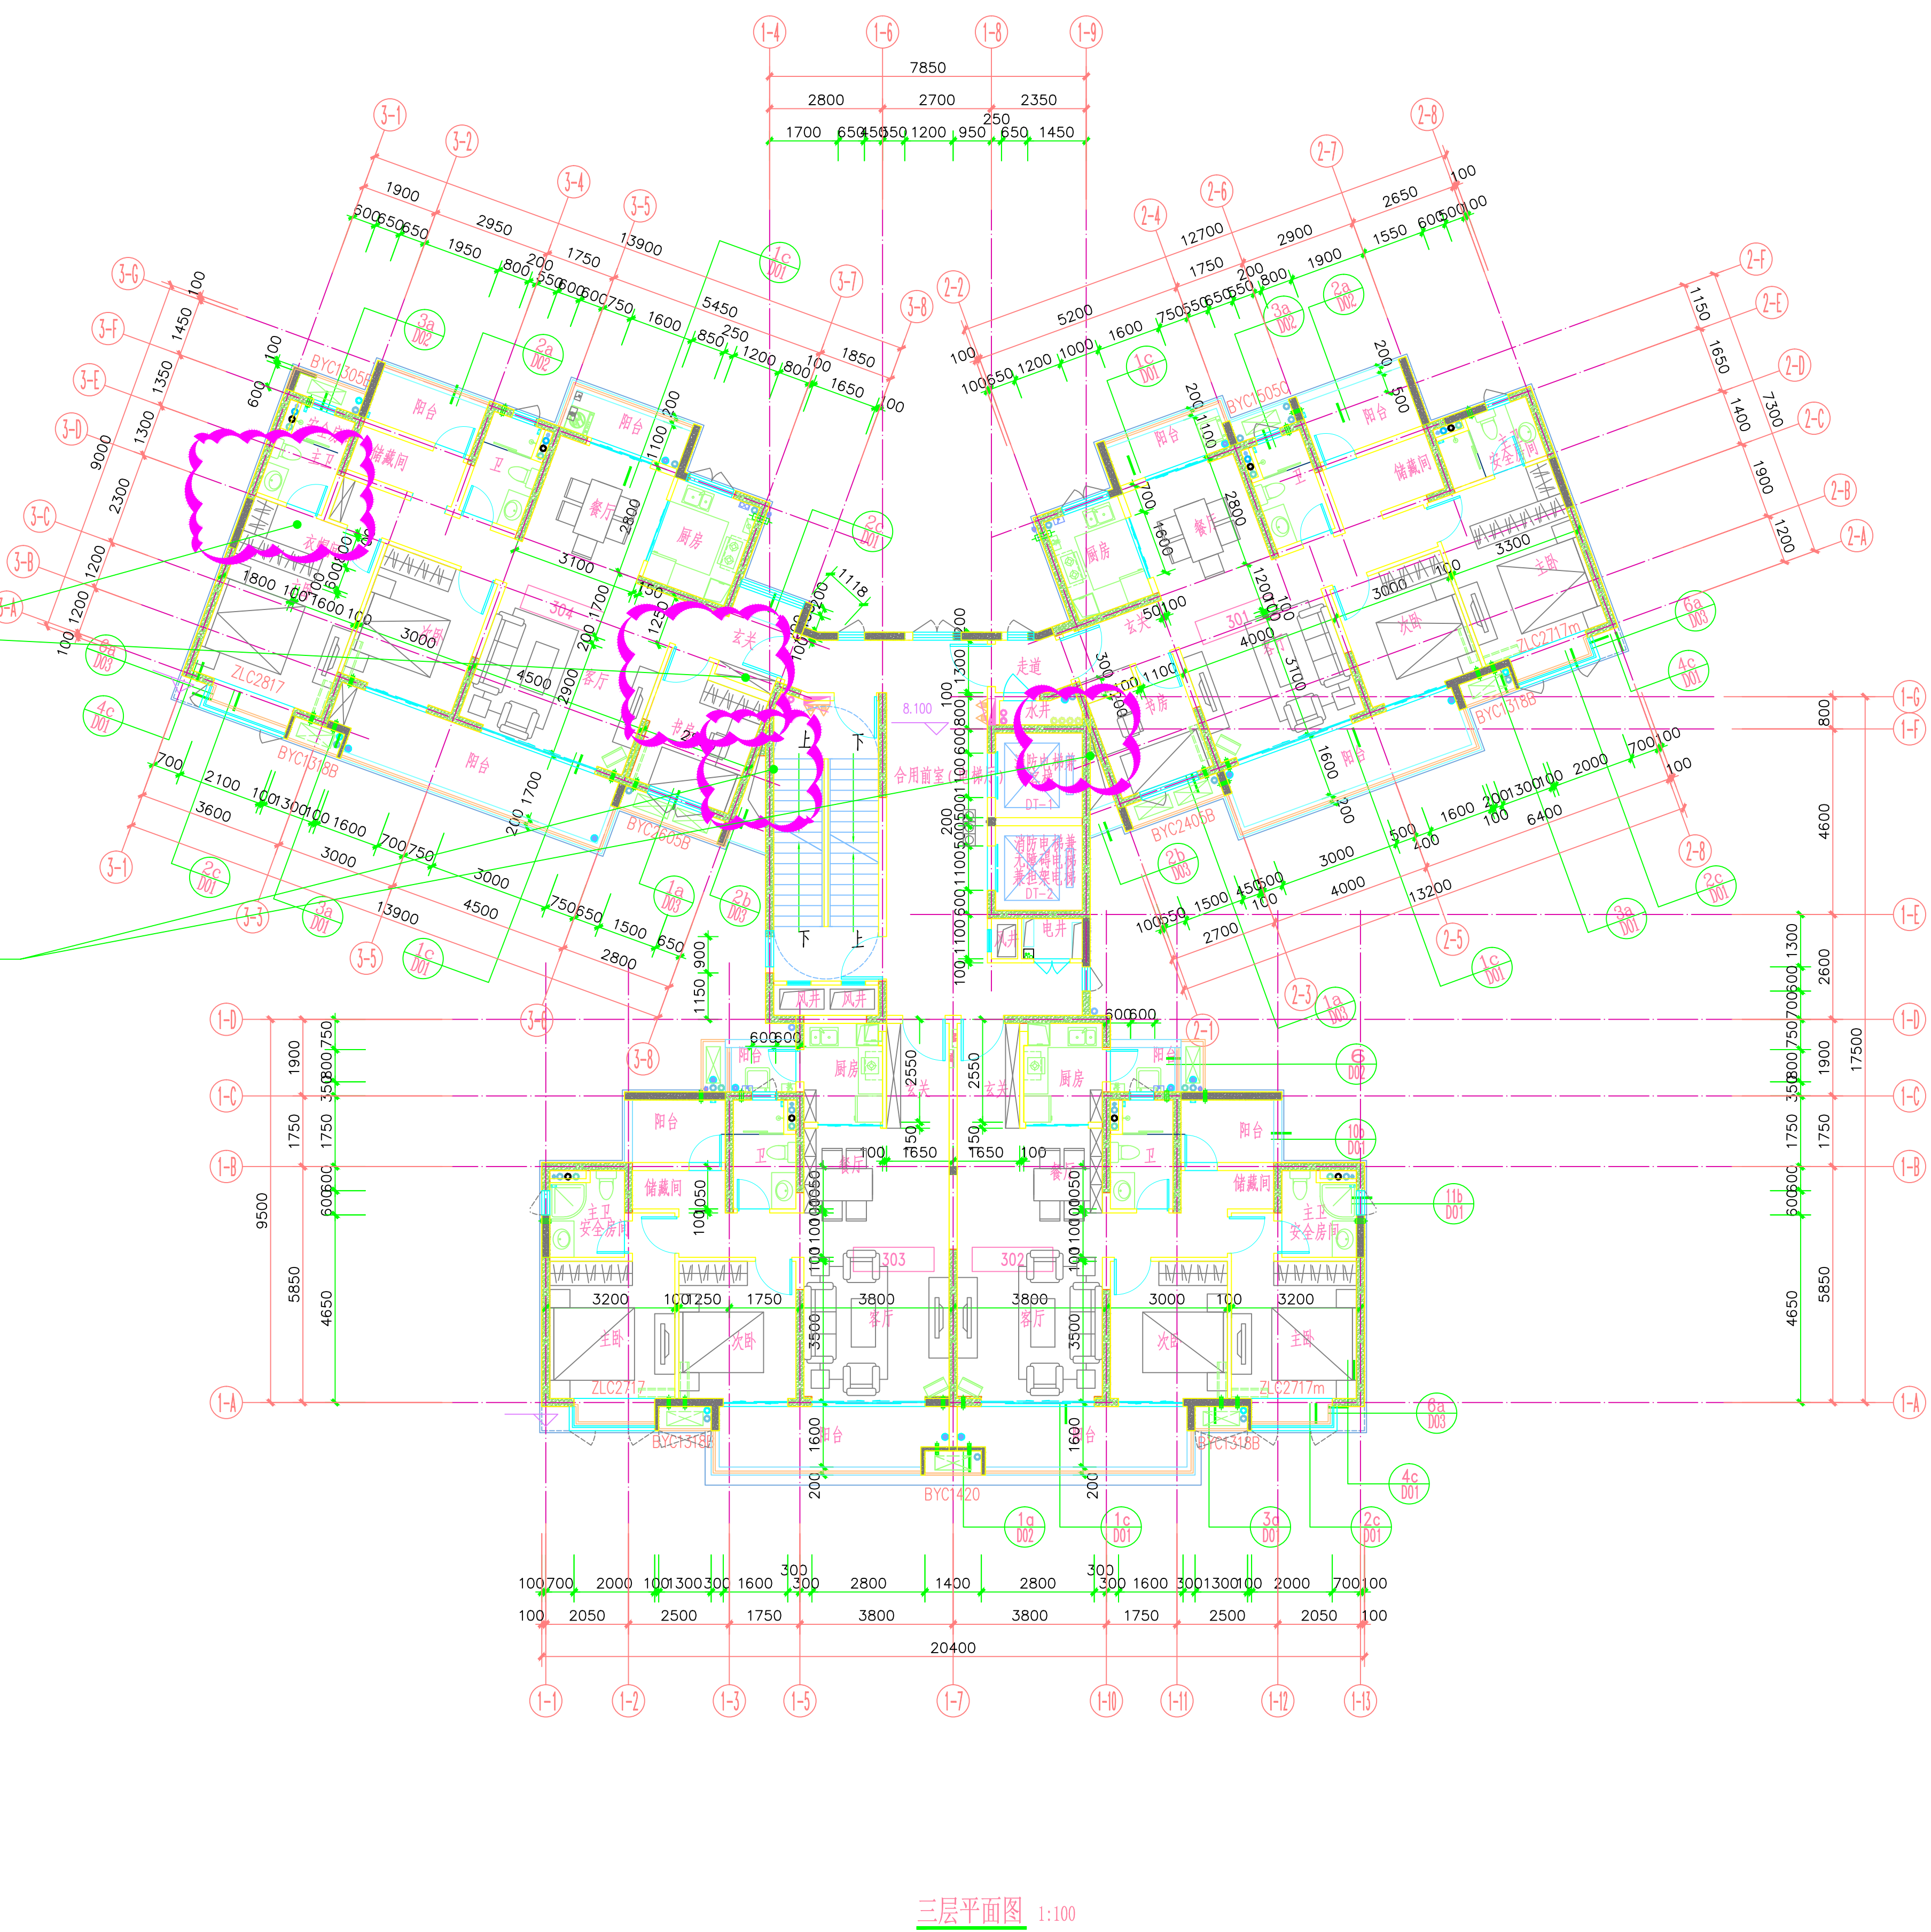


三层平面图 1:100

调整后


砌体调整

转角调整

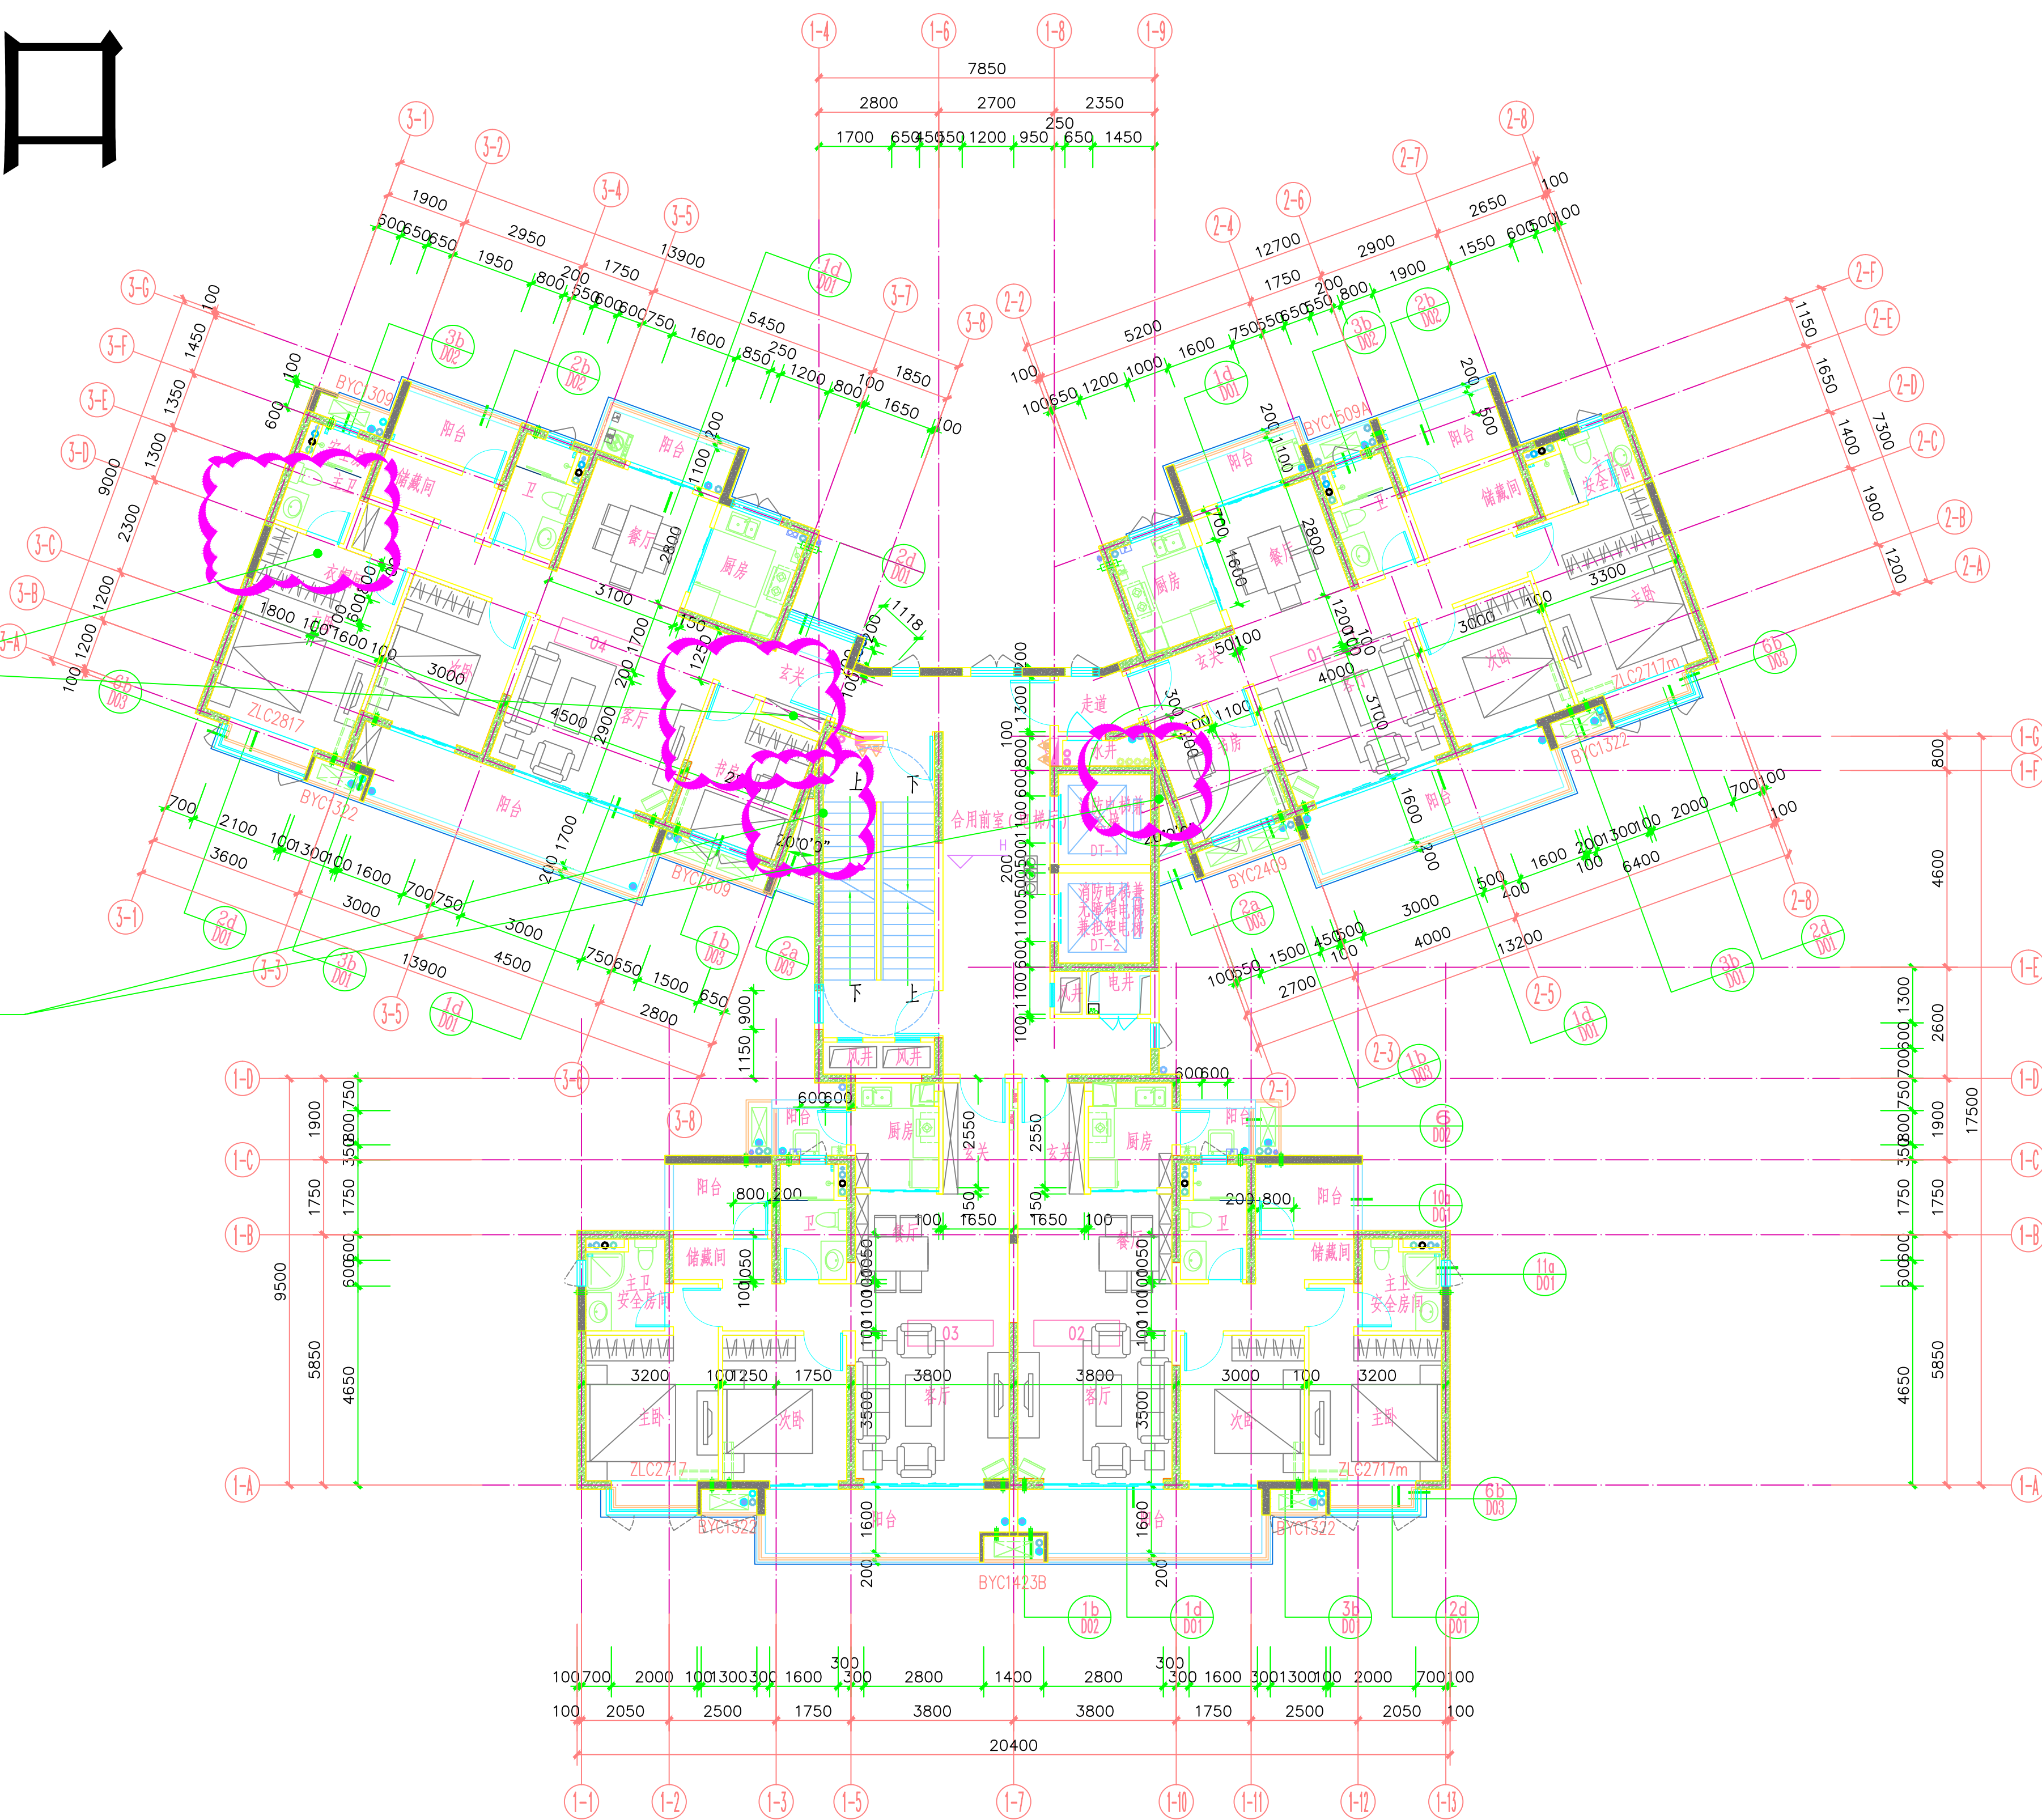

四~三十三层平面图 1:100


调整前

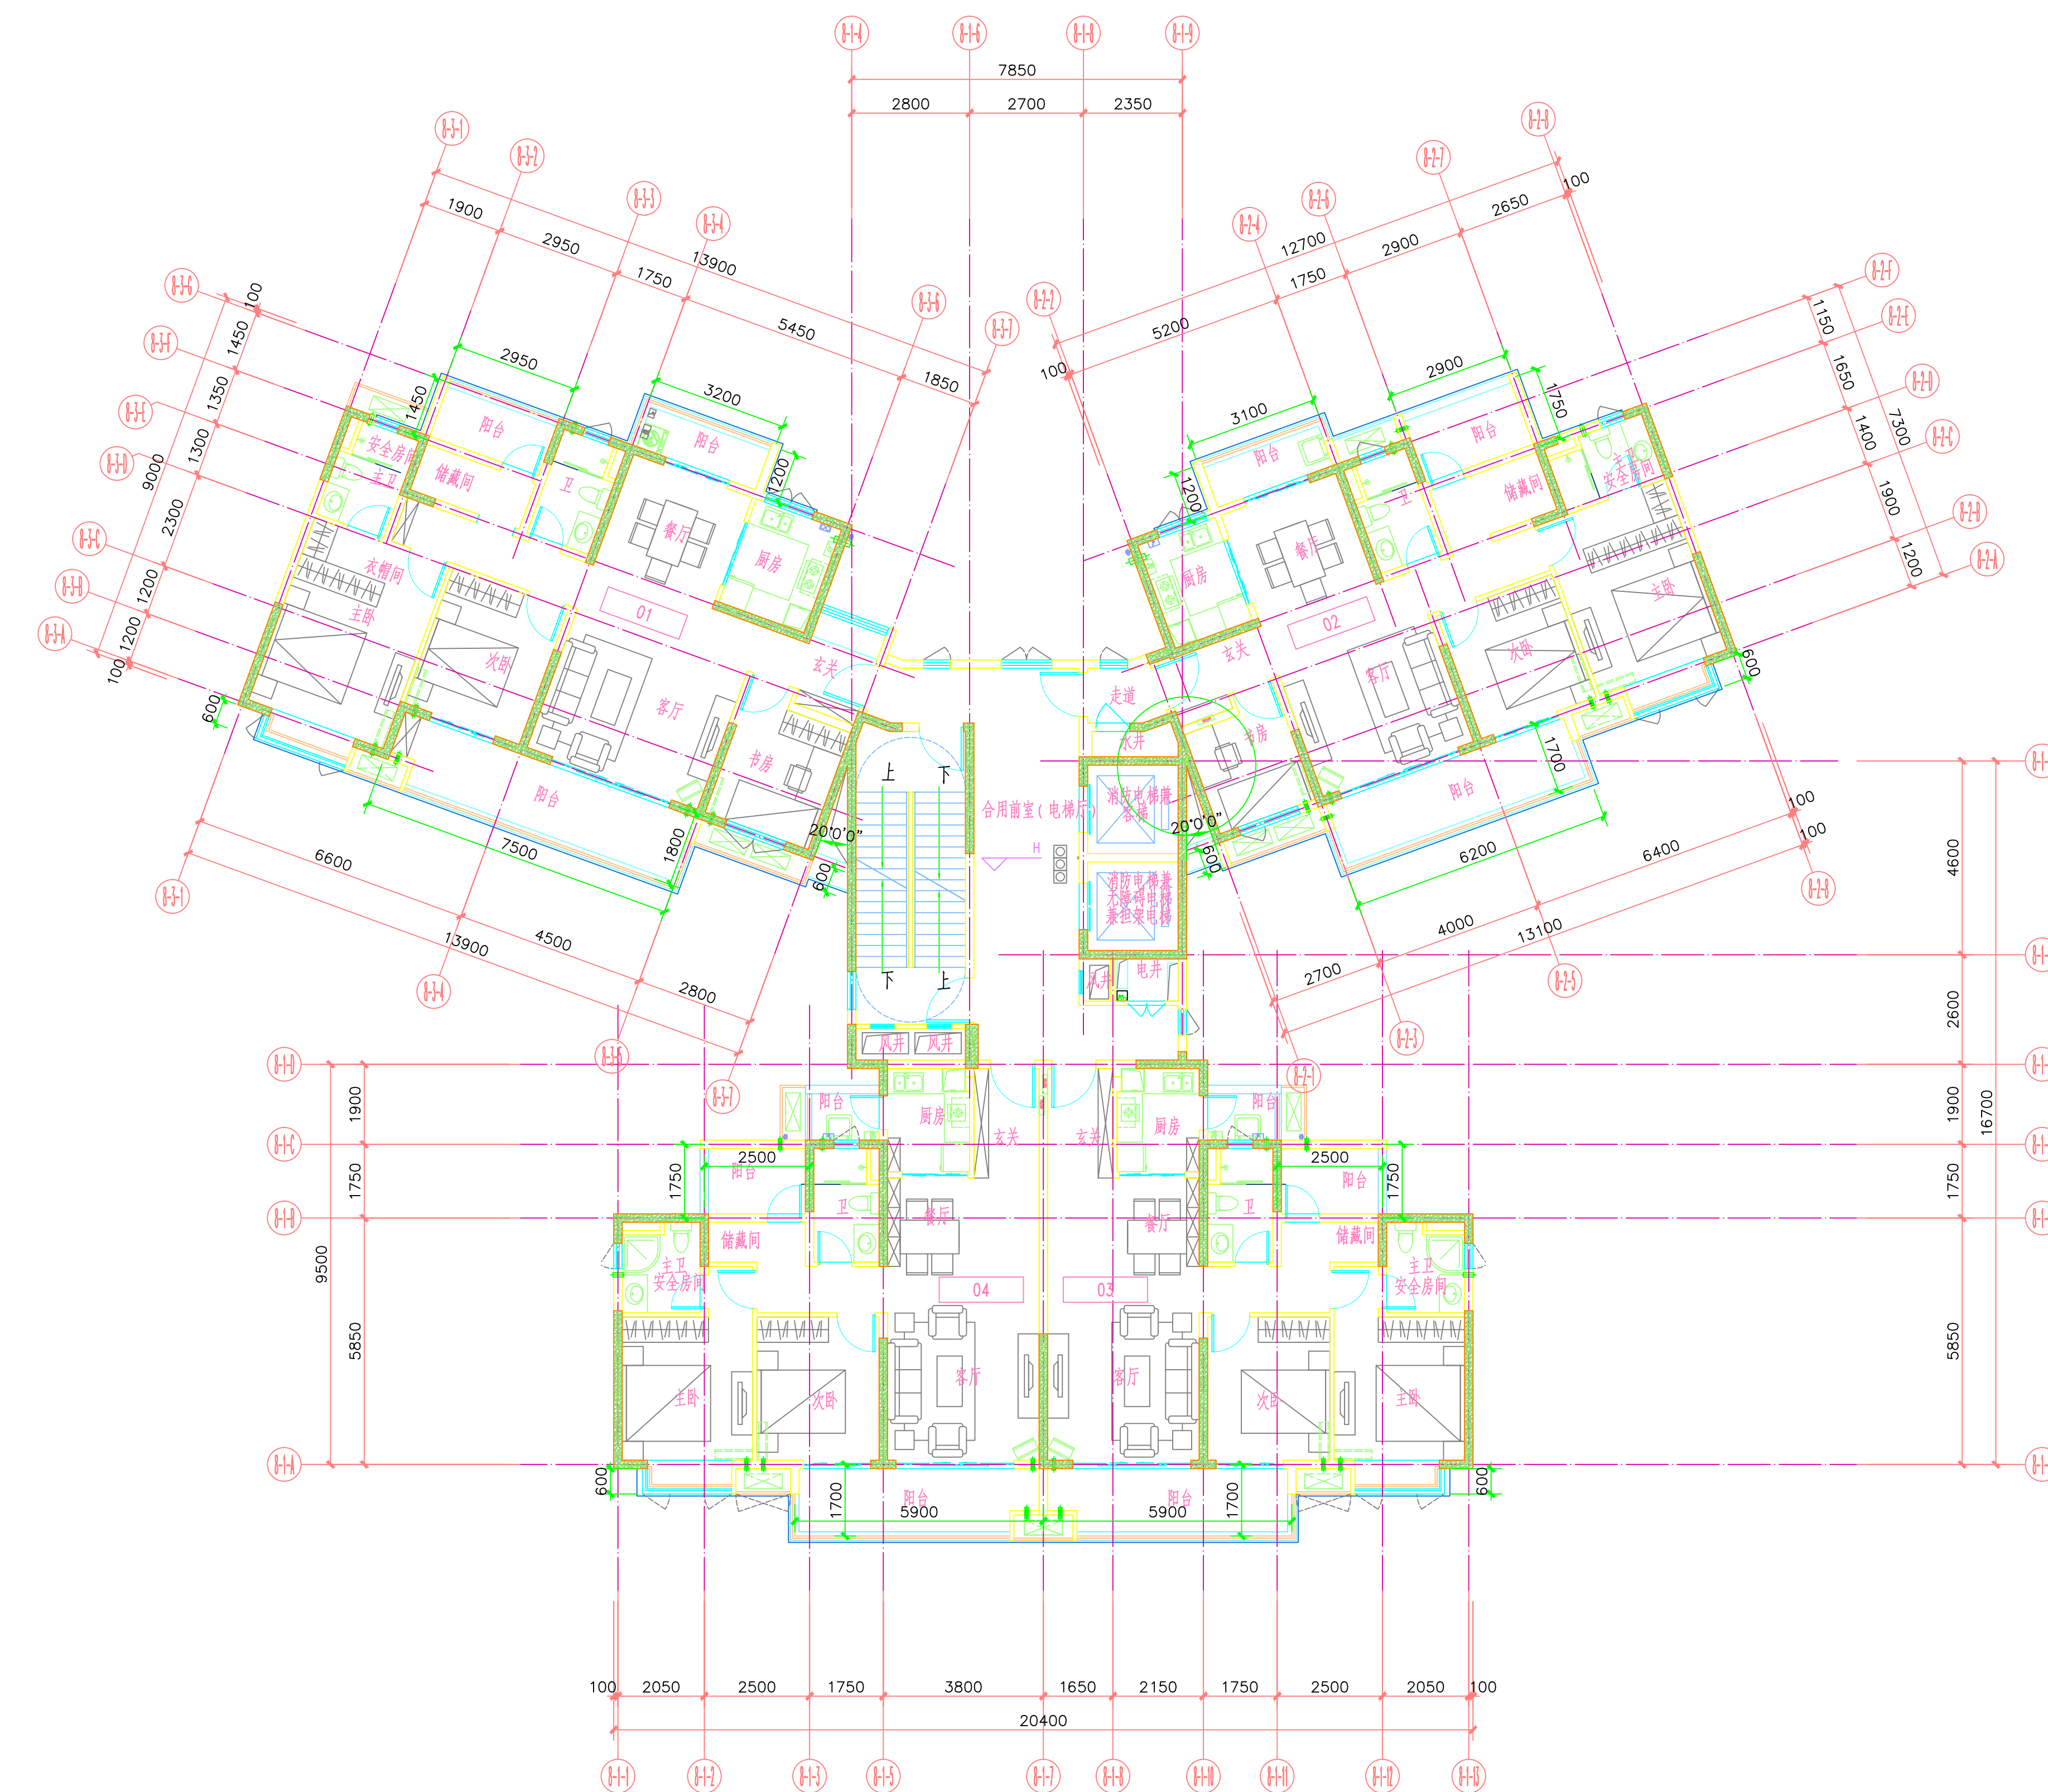


四~三十三层平面图 1:100

砌体调整



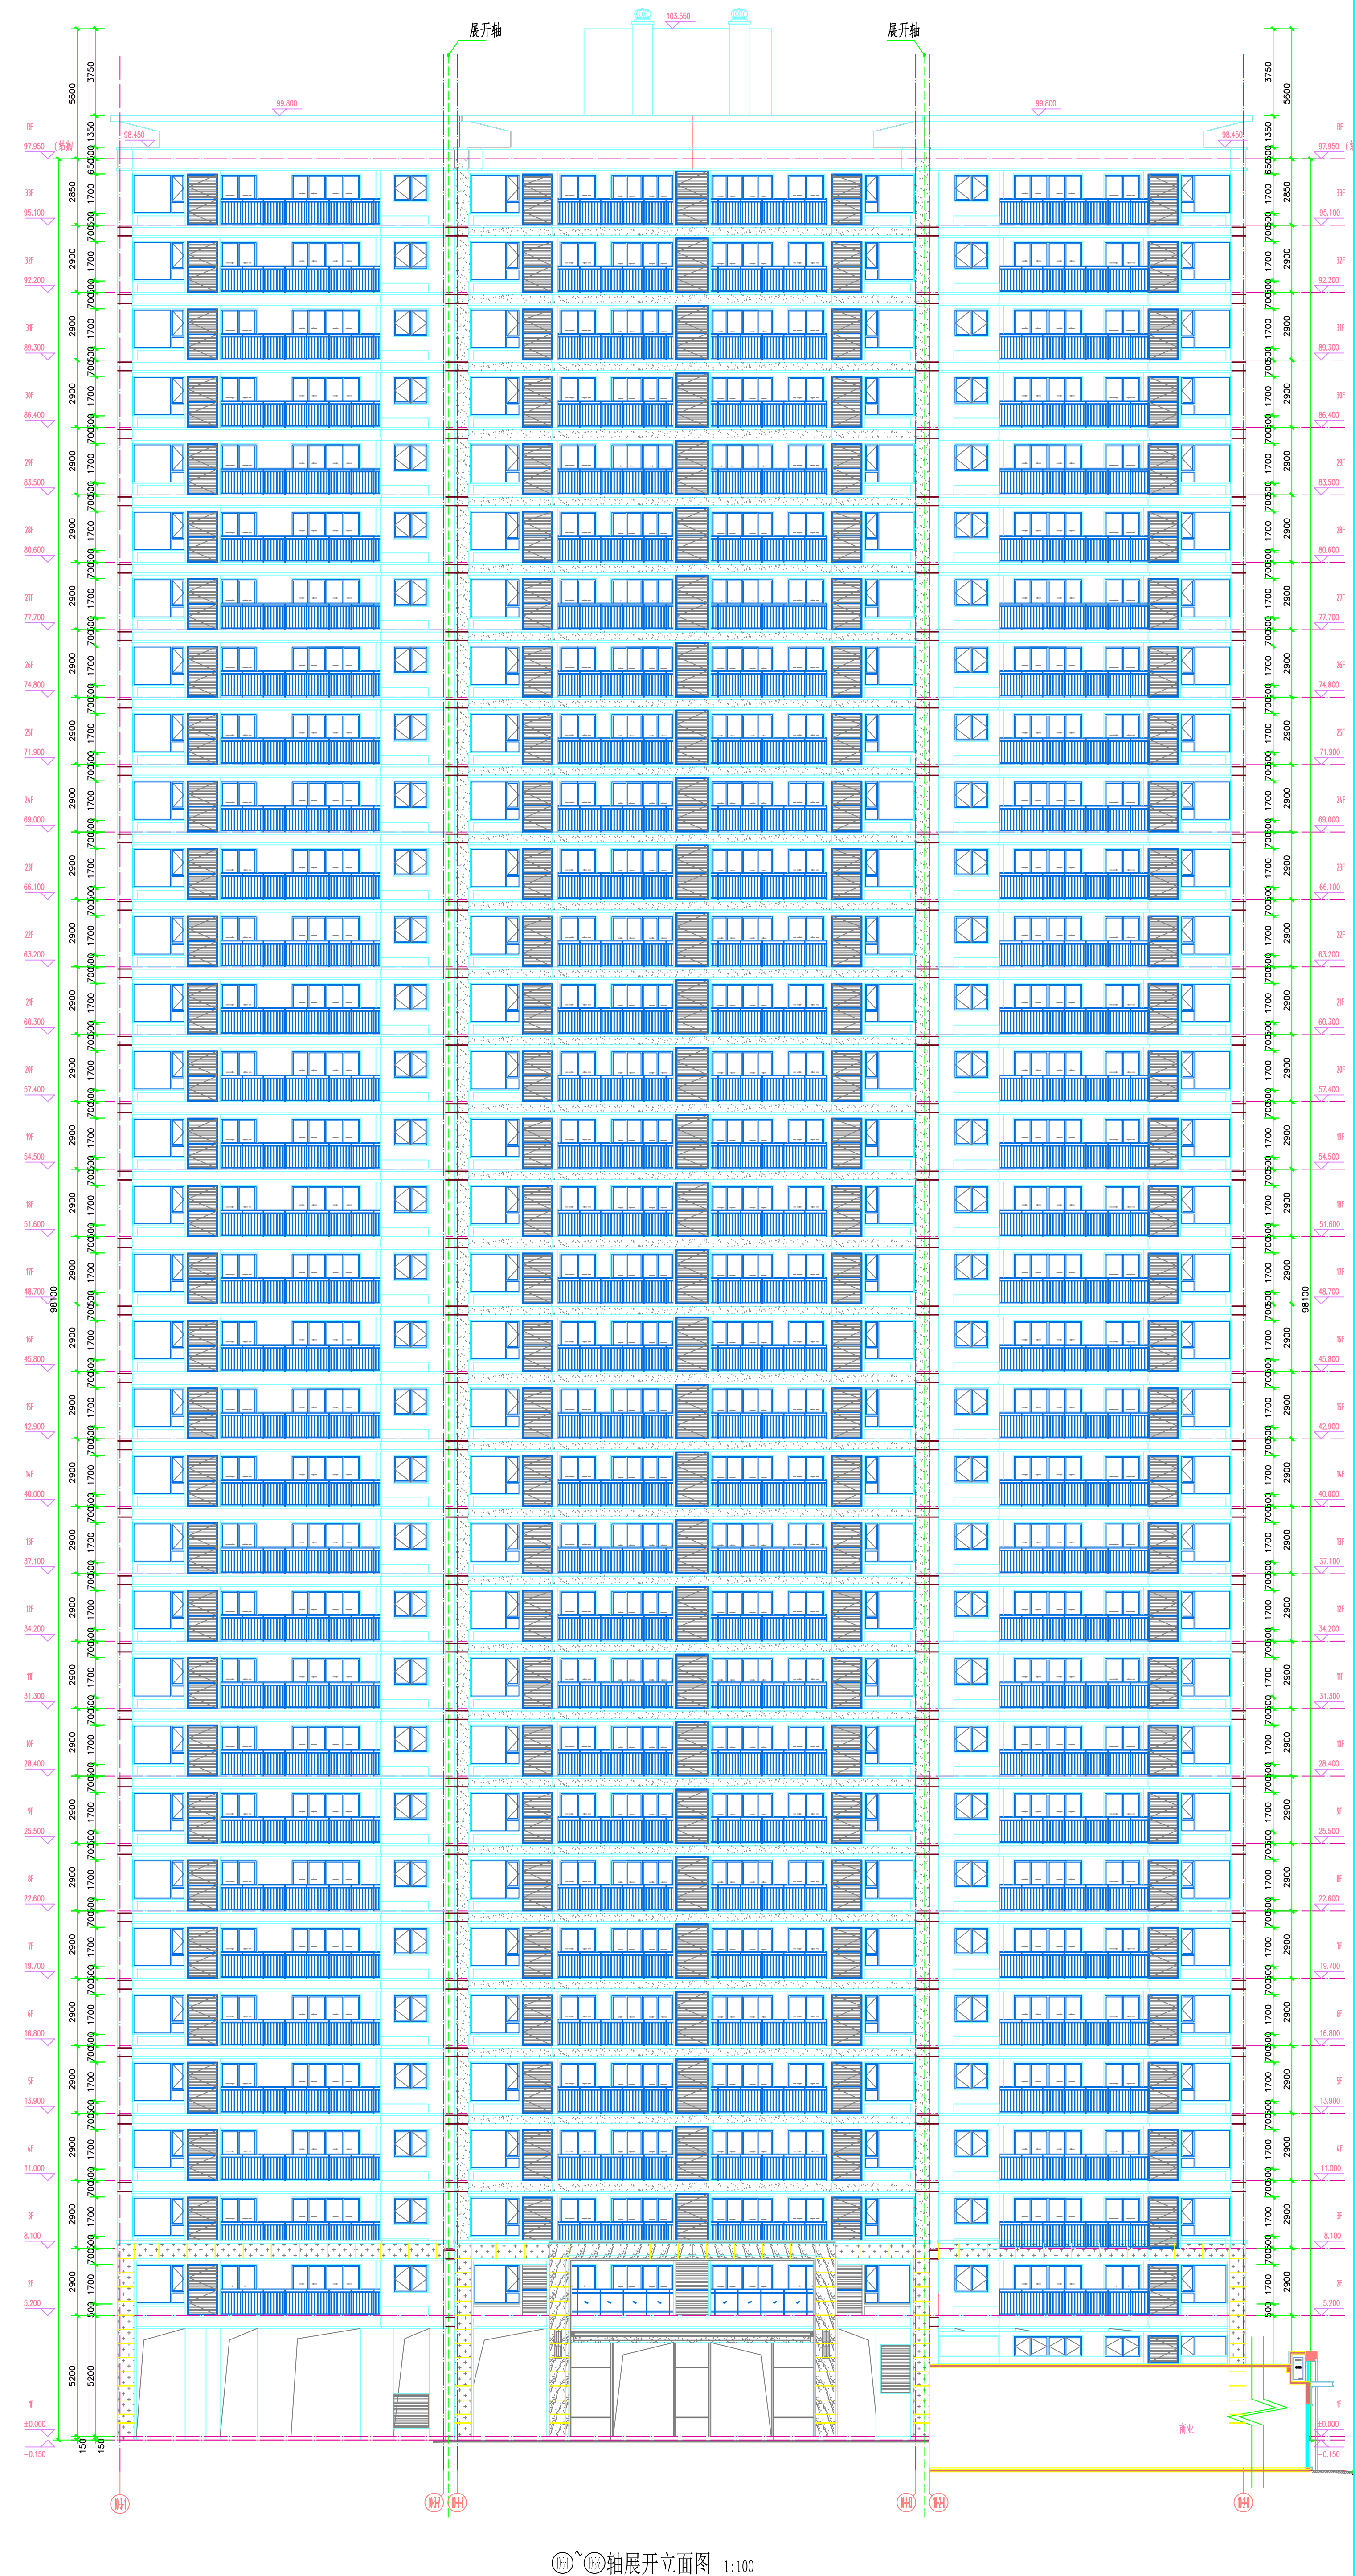

烟囱调整
 开窗调整

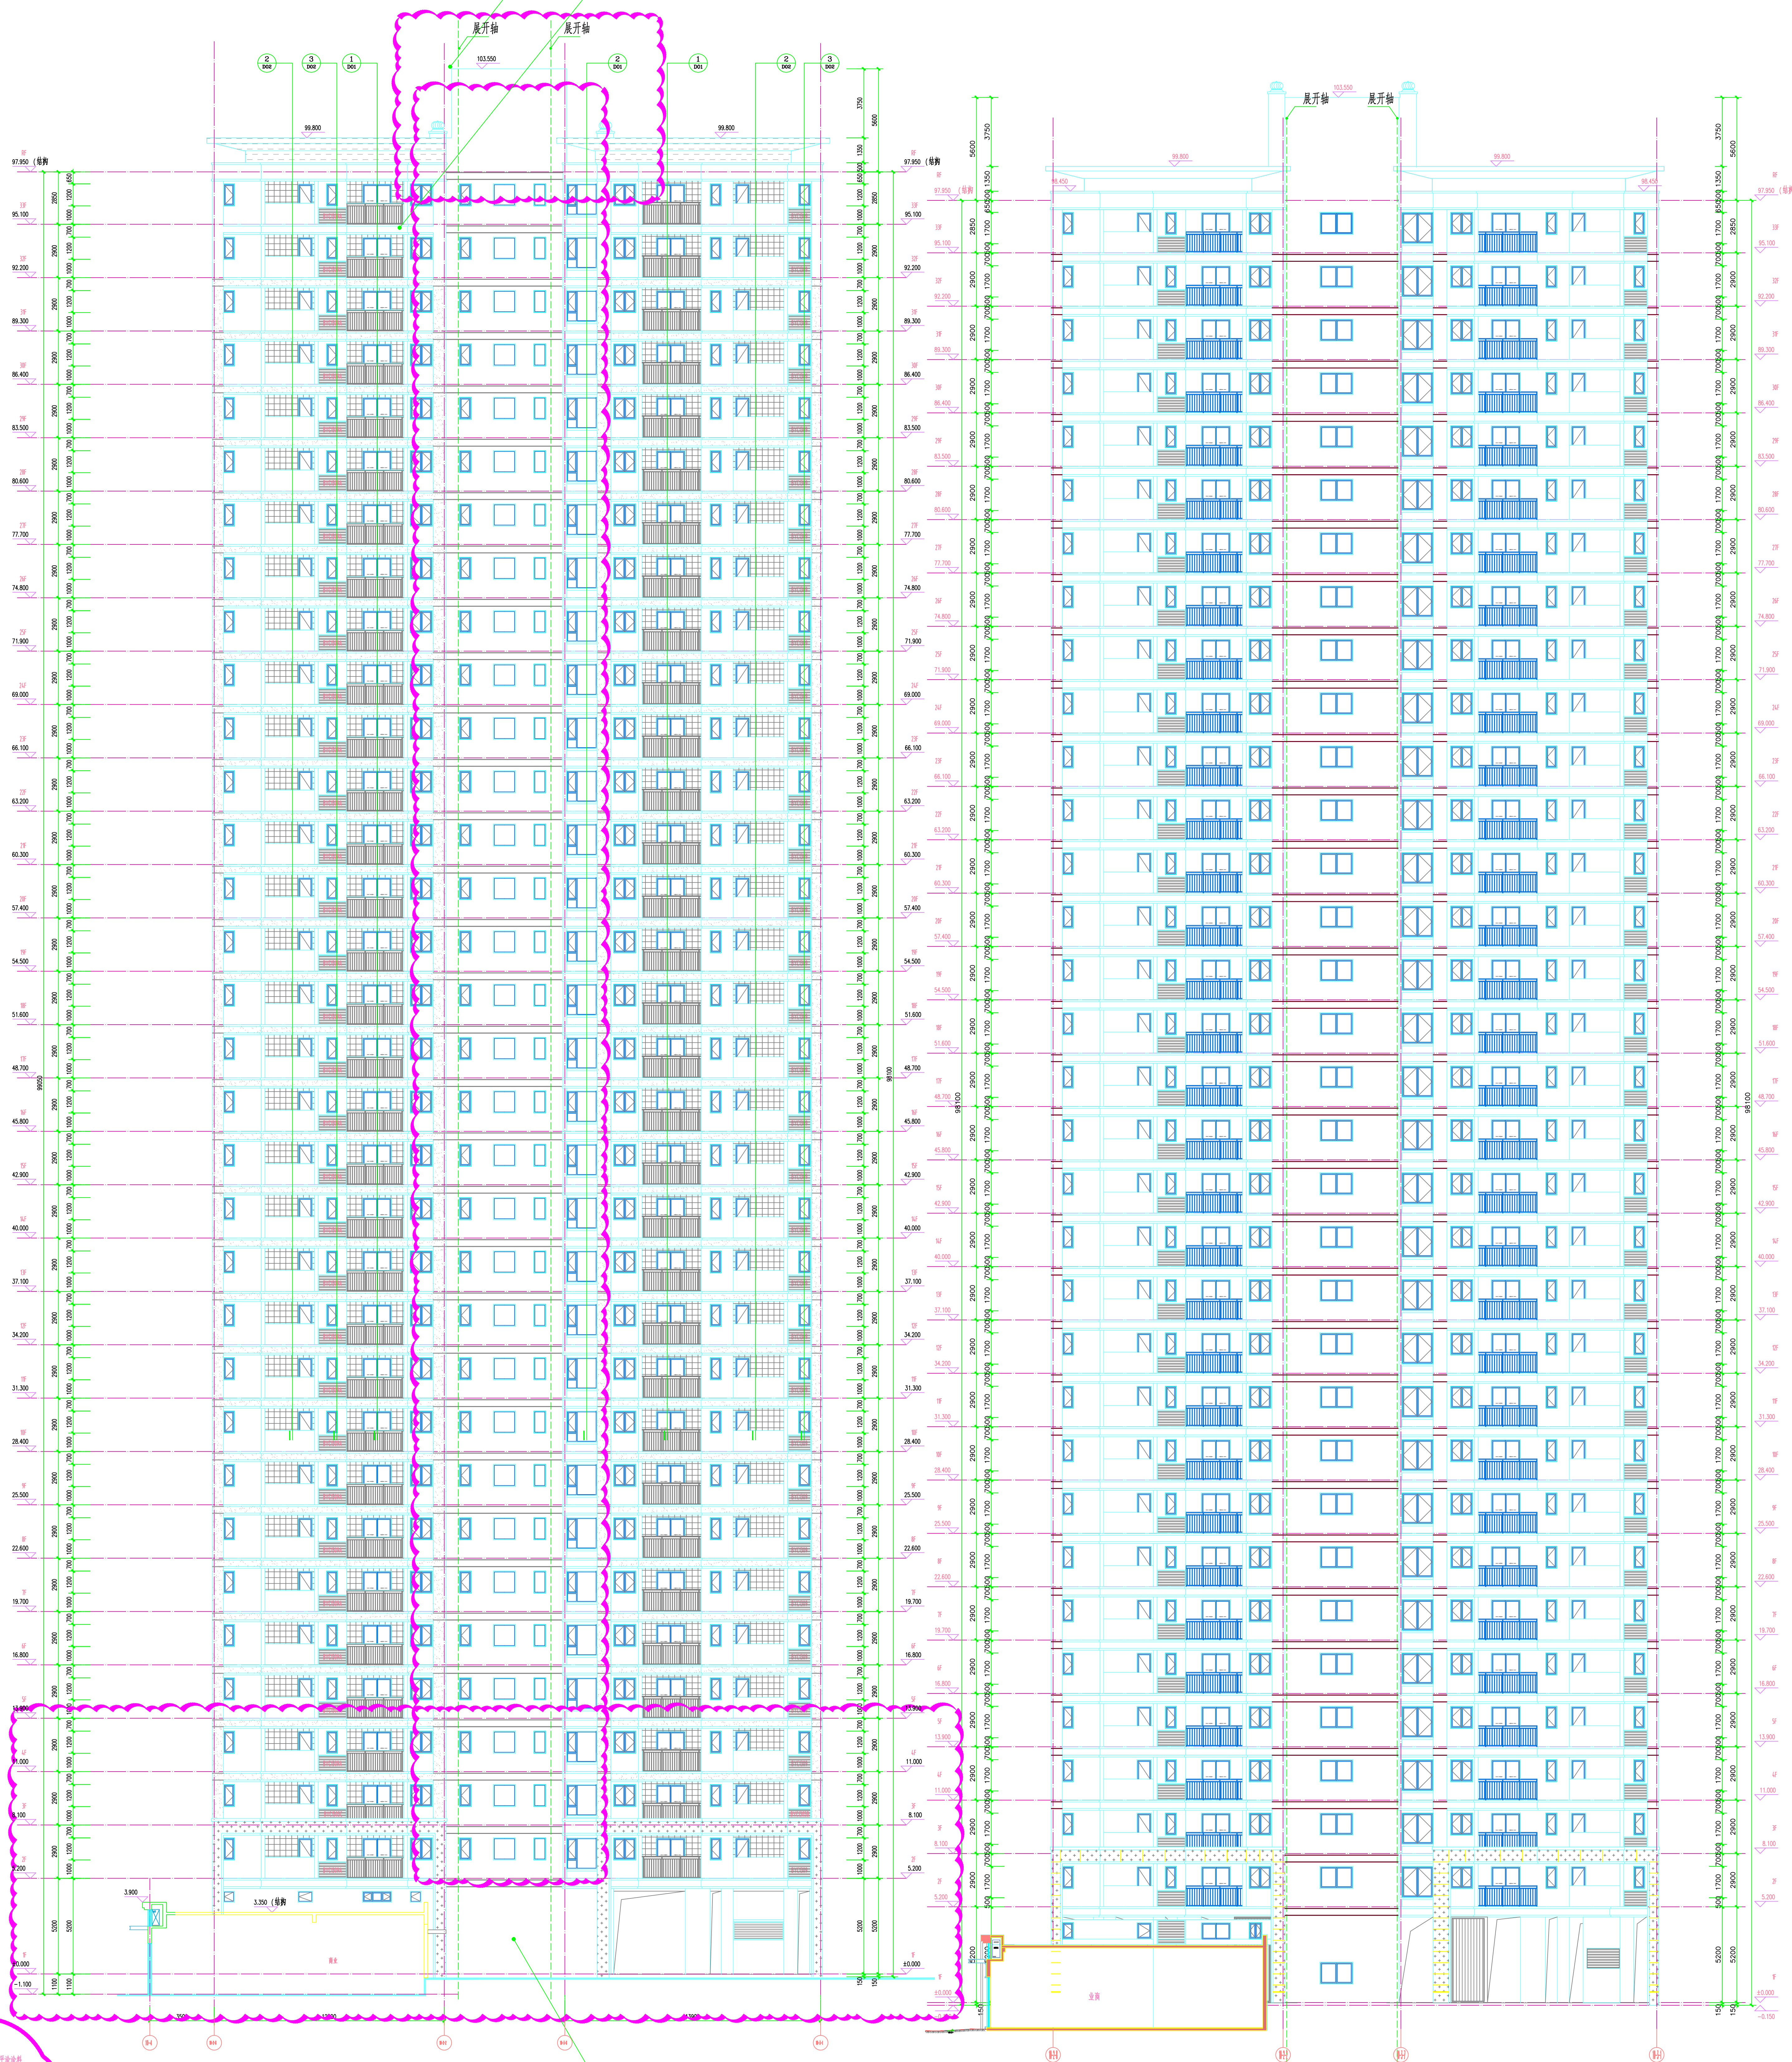


补充外立面颜色及材质标注

裙房调整


⑭~⑮轴展开立面图 1:100

烟囱调整

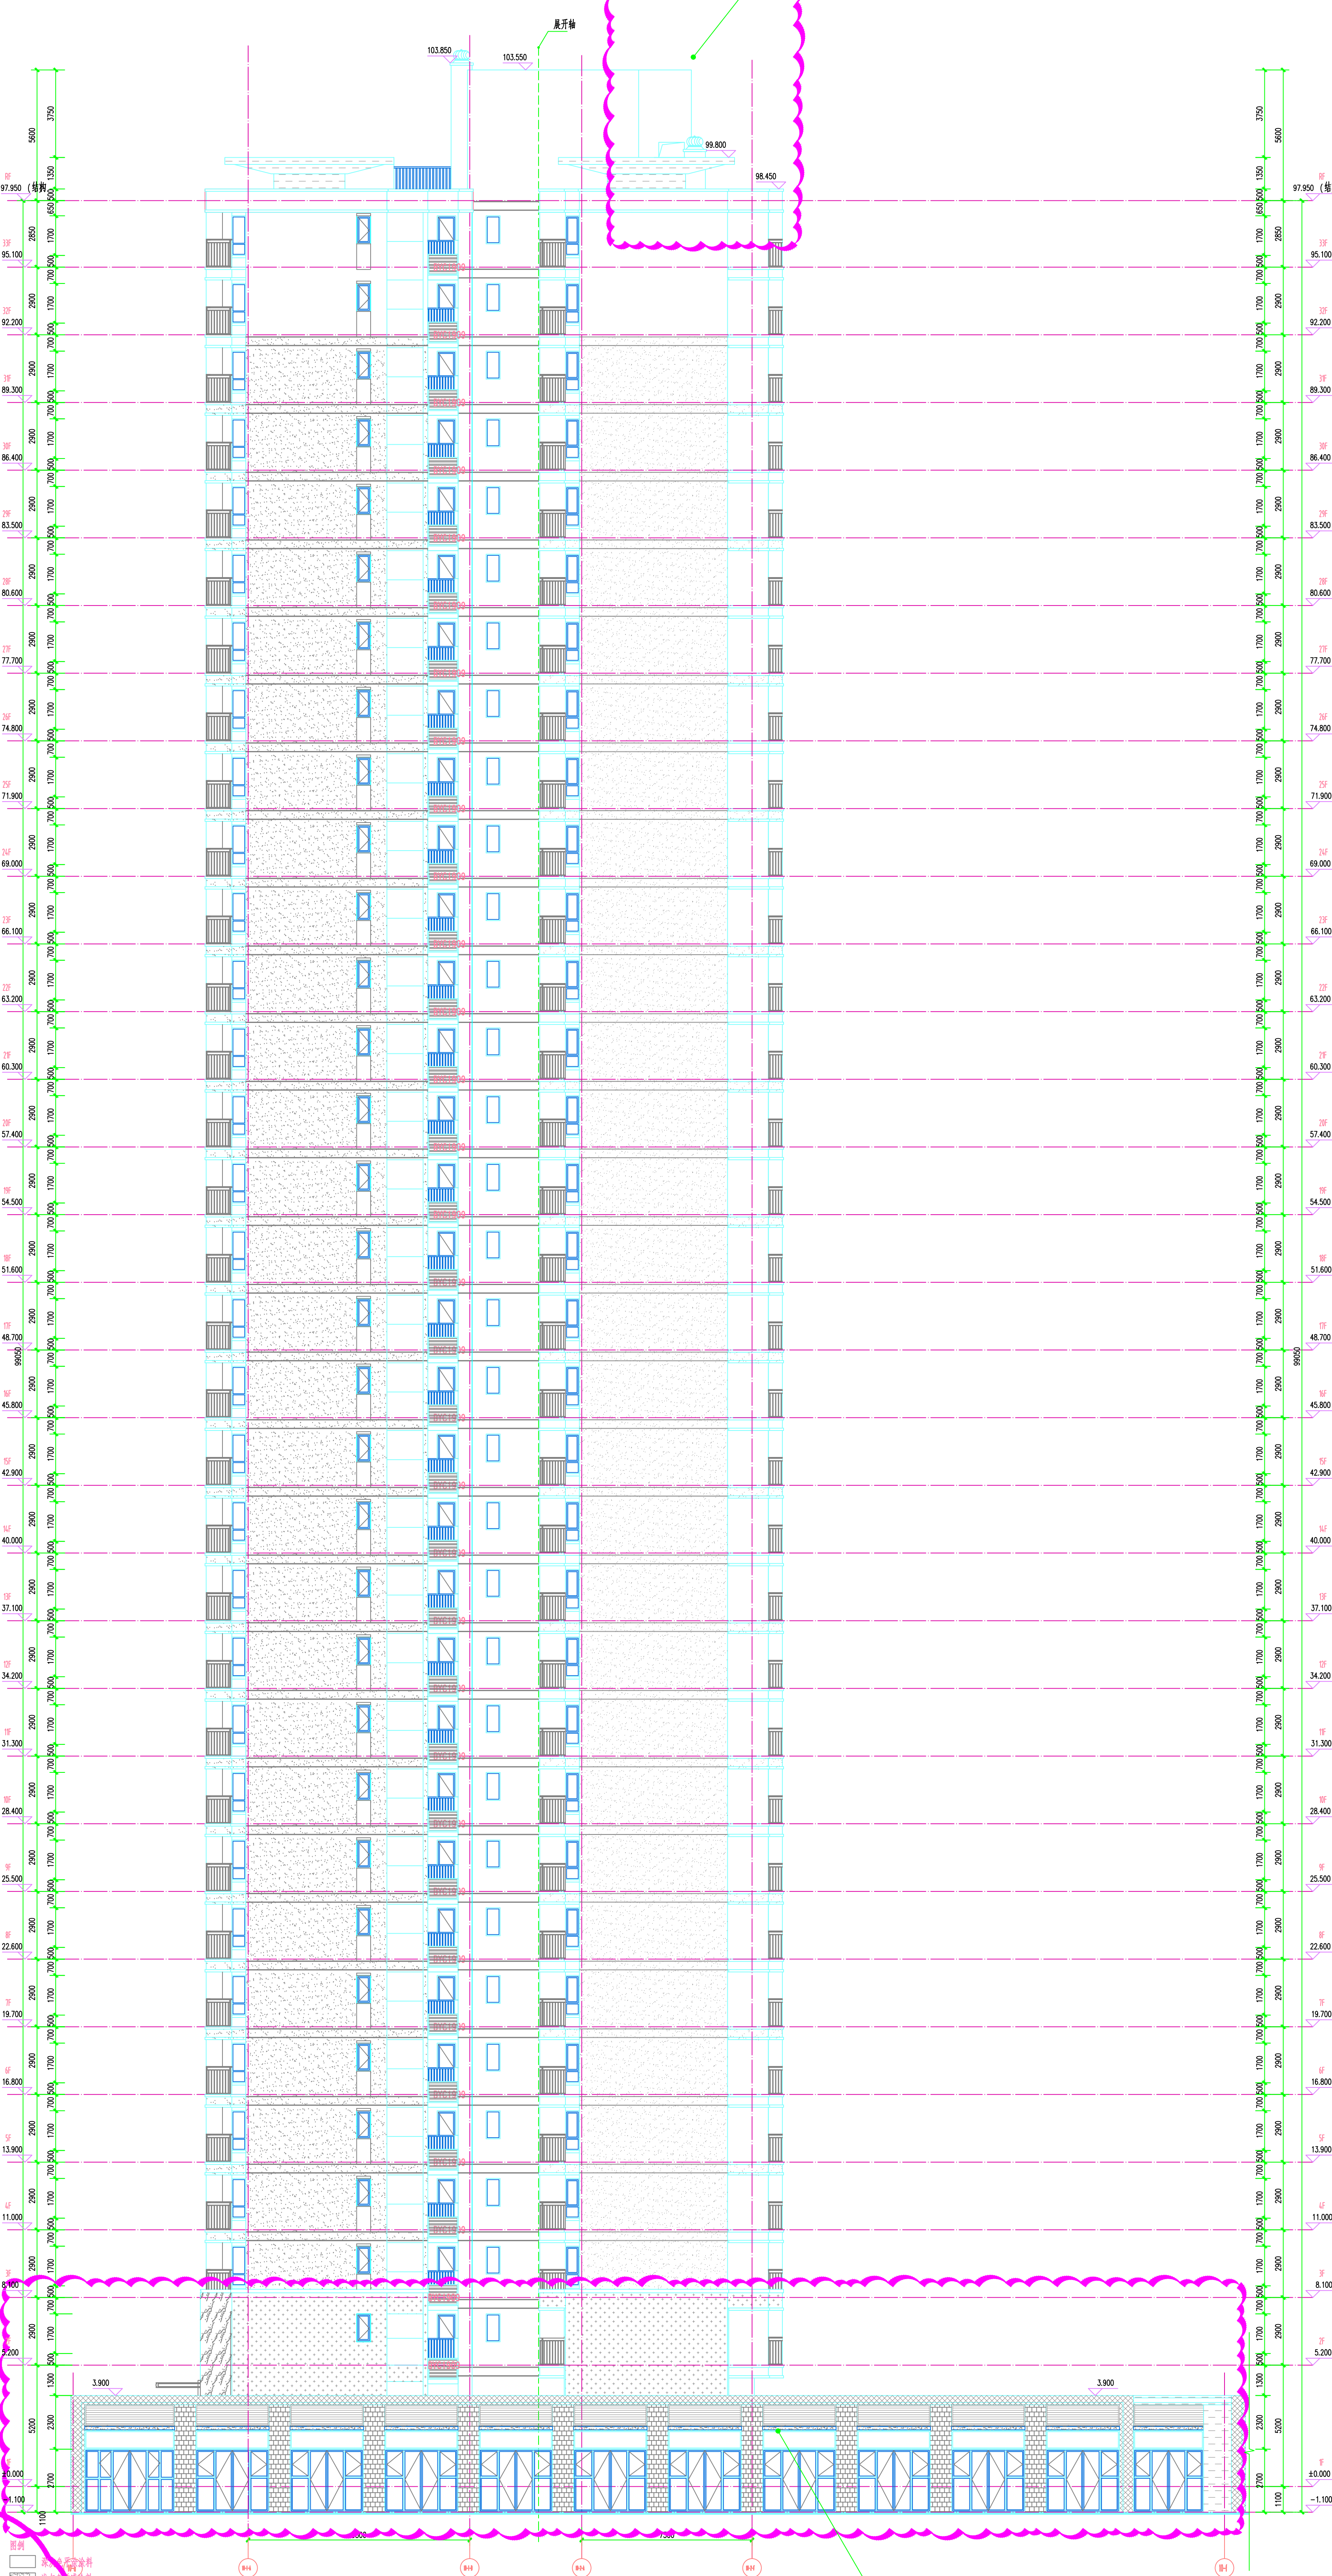


补充外立面颜色及材质标注

增加表示了商业裙房

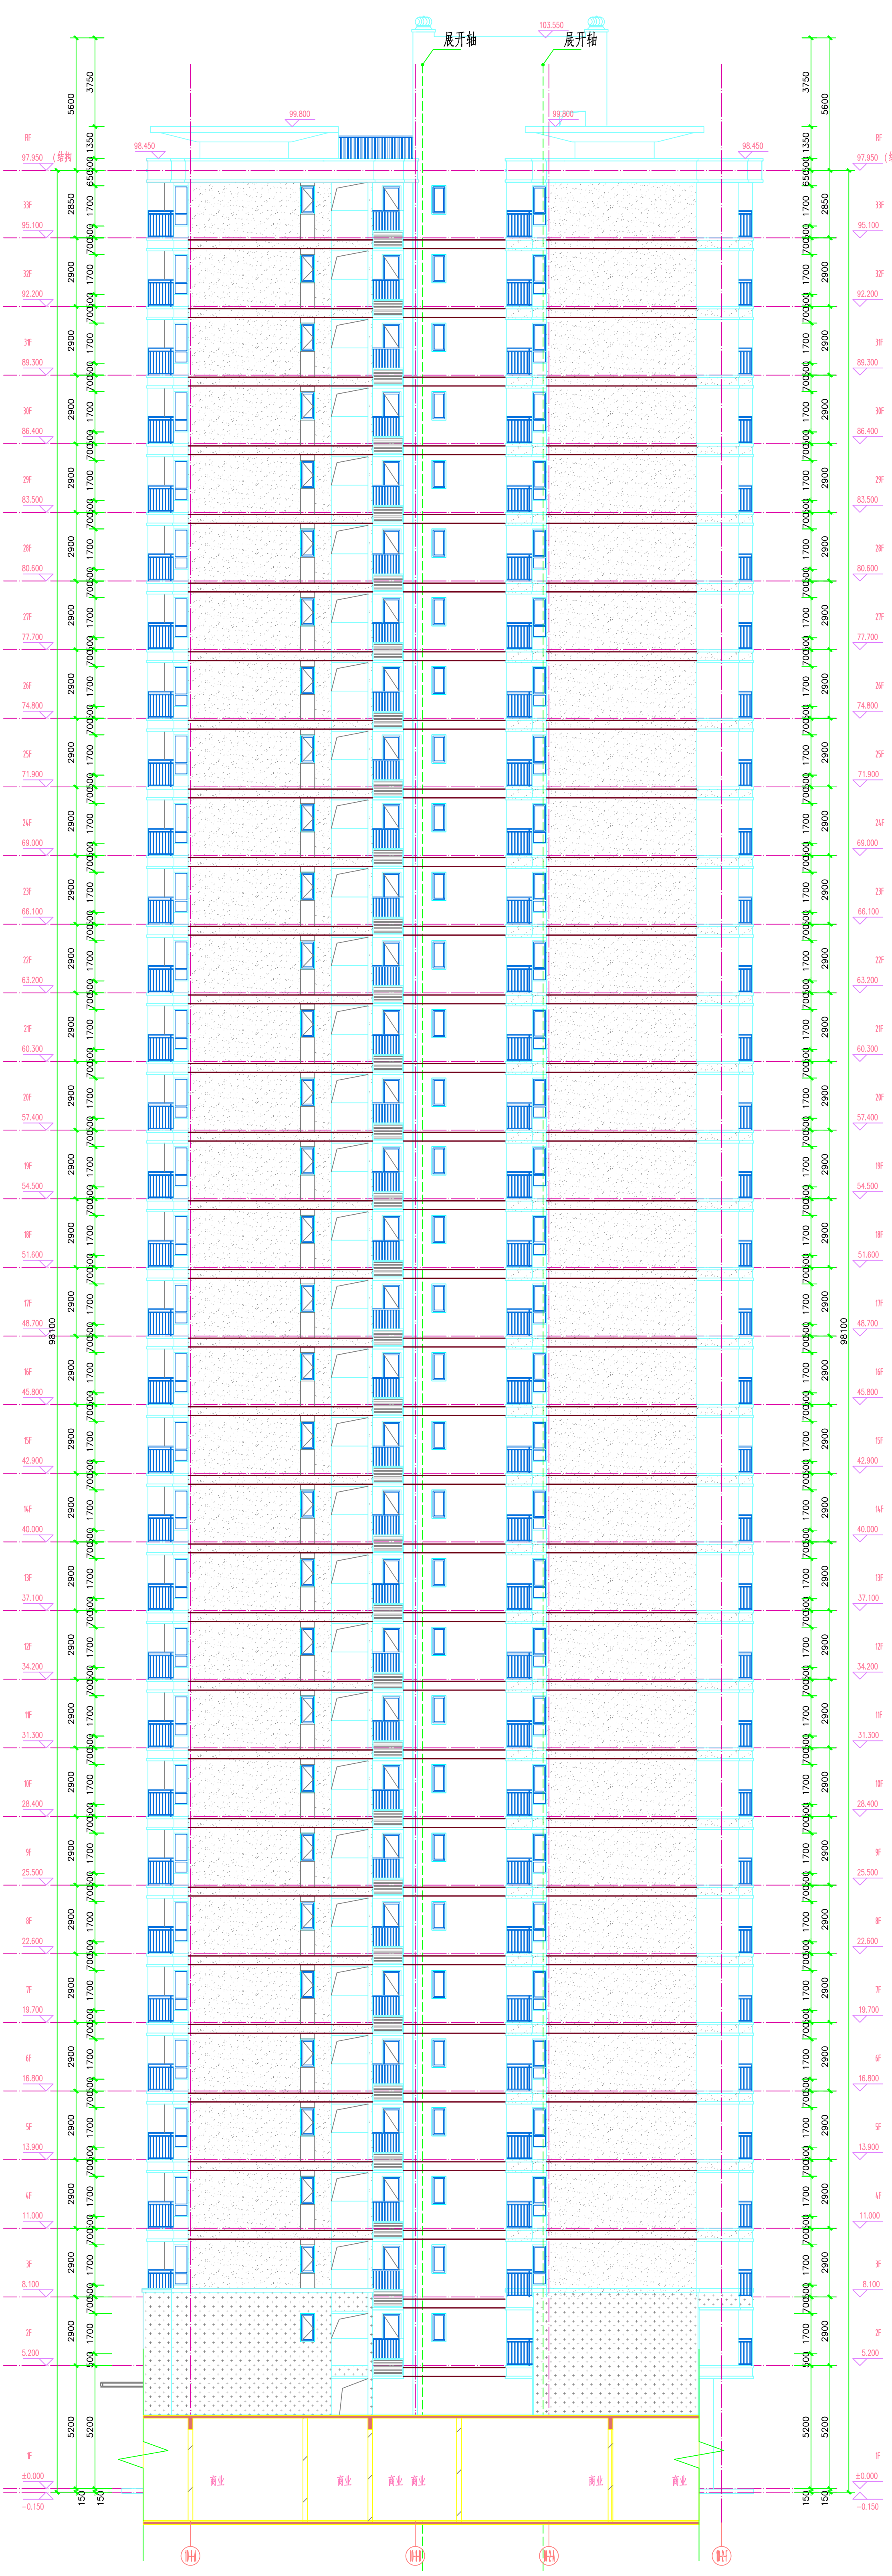

②~⑧轴展开立面图 1:100

烟囱调整

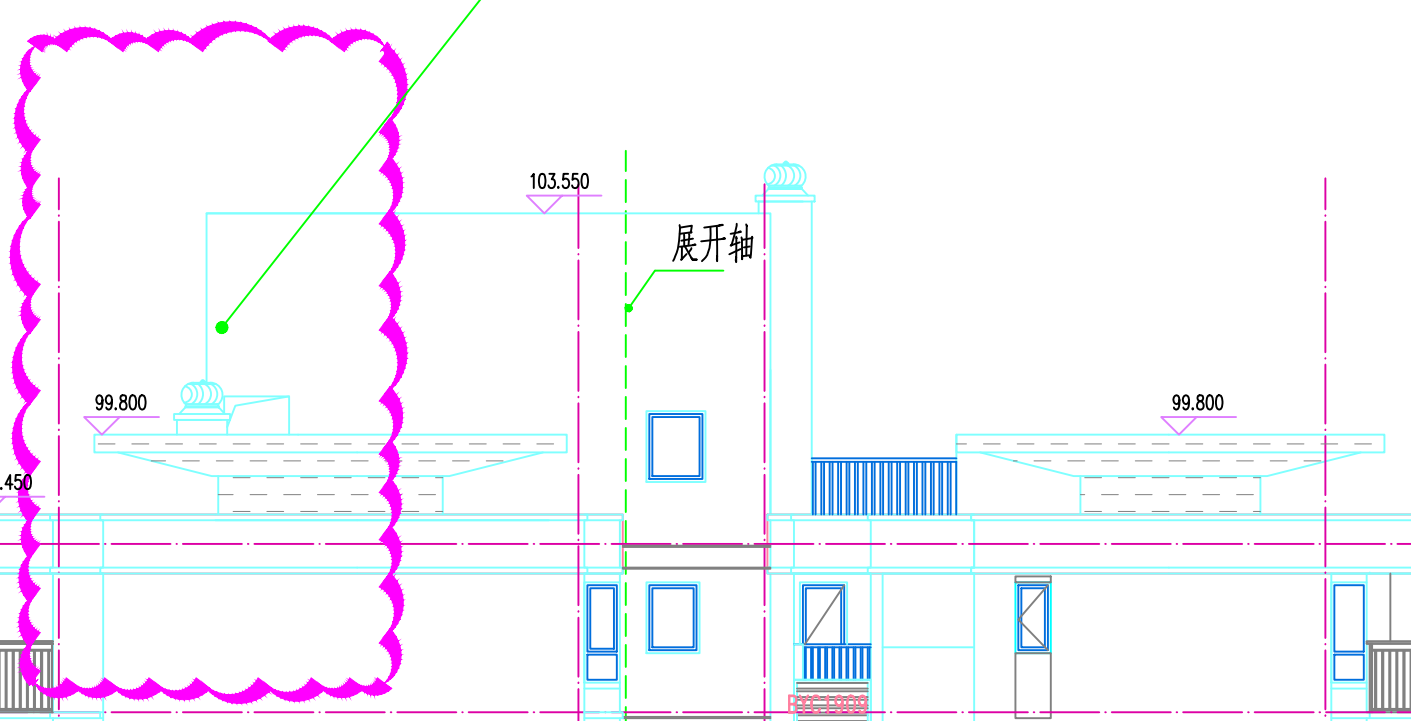

①-⑤轴展开立面图 1:100

补充外立面颜色及材质标注 增加表示了商业裙房

- ① ② ③ ④ ⑤
- ⑥ ⑦ ⑧ ⑨ ⑩
- ⑪ ⑫ ⑬ ⑭ ⑮
- ⑯ ⑰ ⑱ ⑲ ⑳
- ㉑ ㉒ ㉓ ㉔ ㉕
- ㉖ ㉗ ㉘ ㉙ ㉚
- ㉛ ㉜ ㉝ ㉞ ㉟
- ㊱ ㊲ ㊳ ㊴ ㊵
- ㊶ ㊷ ㊸ ㊹ ㊺
- ㊻ ㊼ ㊽ ㊾ ㊿

⑥-⑩轴展开立面图 1:100

